MAP 53

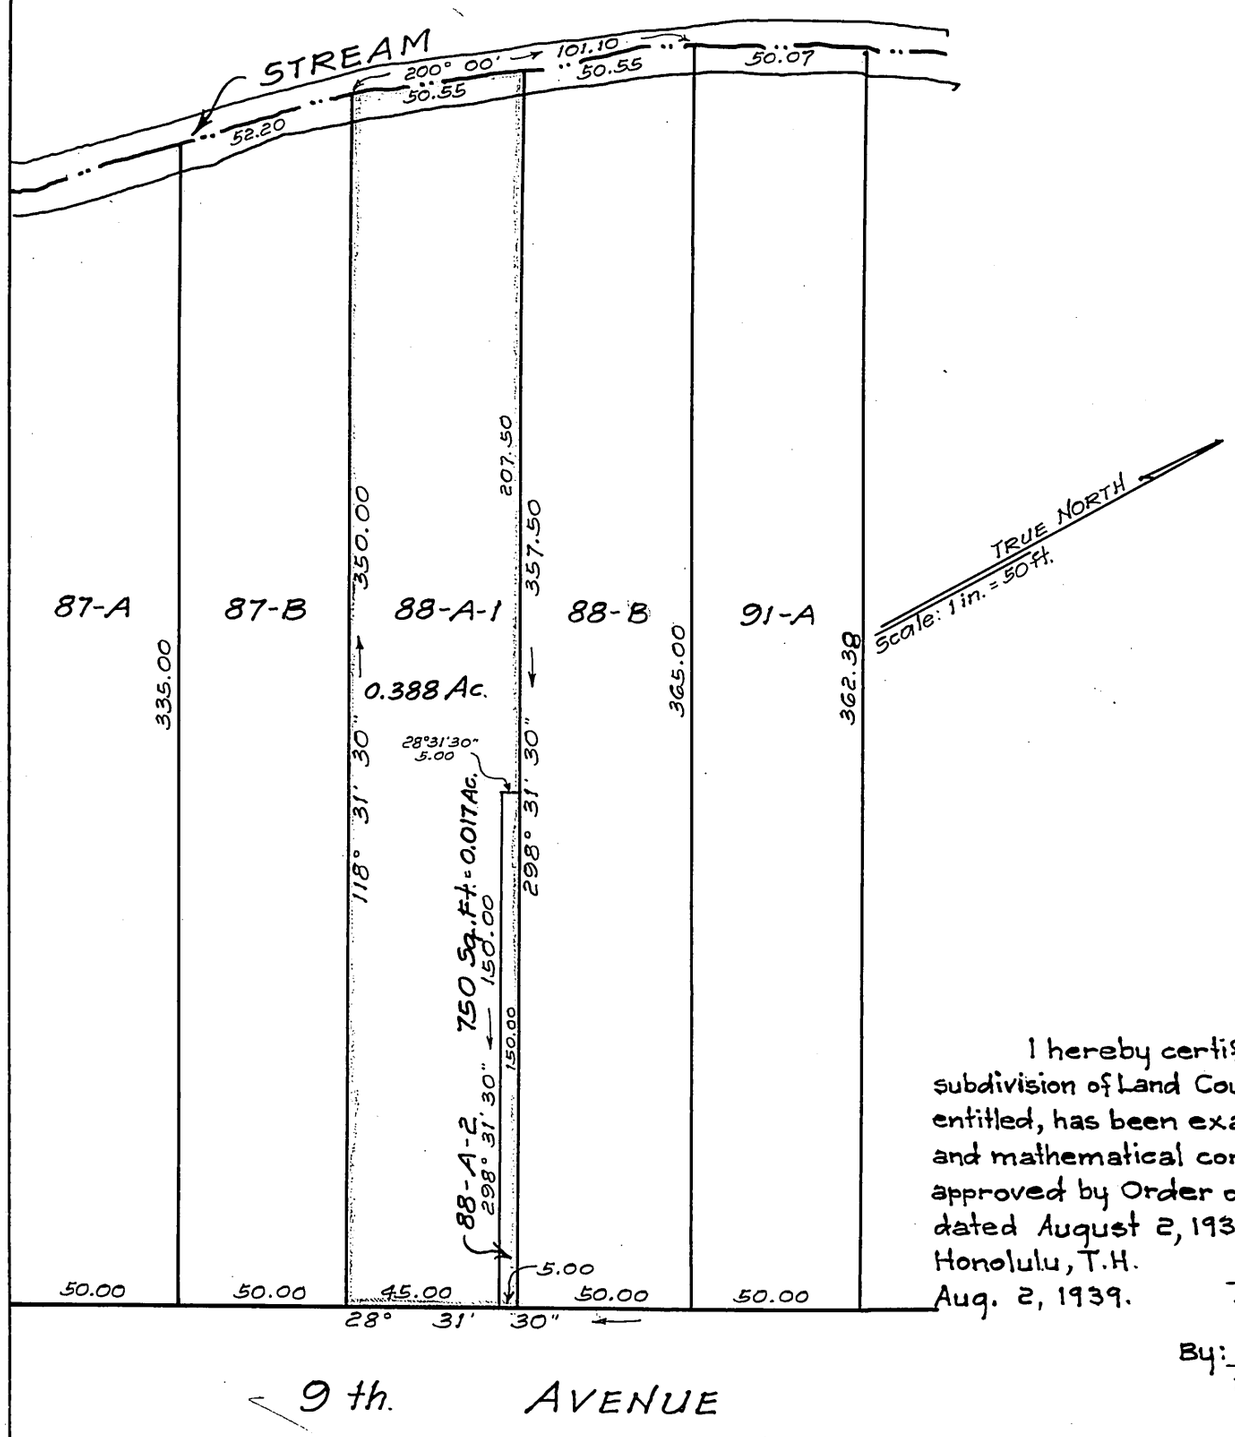

LAND COURT

TERRITORY OF HAWAII

SUBDIVISION OF LOT 88-A
OF LAND COURT APPLICATION 284
AS SHOWN ON MAP 7, FILED IN THE OFFICE OF
THE ASSISTANT REGISTRAR OF THE LAND COURT
INTO LOTS 88-A-1 AND 88-A-2
AT PALOLO VALLEY, HONOLULU, OAHU, T. H.

Scale: 1 in. = 50 ft.

419 S.M. Damon Bldg.
Honolulu, T. H.
July 5, 1939.

WRIGHT, HARVEY AND WRIGHT,
Fred. E. Harvey
Surveyor and Maker of Plan
Registered Certificate 79-ES.

OWNER: Manuel Peterson Silva
Thelma Camara Silva

Owner's Certificate of Title: 19752

FRED E. HARVEY
REGISTERED LAND SURVEYOR
No. 79
HAWAII, U.S.A.

I hereby certify that the map hereon being a subdivision of Land Court Application 284, as herein entitled, has been examined and checked as to form and mathematical correctness and that it has been approved by Order of the Judge of the Land Court dated August 2, 1939.

Honolulu, T.H.
Aug. 2, 1939.

L. M. Whitehouse
Surveyor, Territory of Hawaii.

By: Robert D. King
Principal Cadastral Engineer.

Filed July 18, 1939
Abraham N. Akana
Assistant Registrar

1
1

Tax Map Key: 3-4-01-22

10" X 15" = 1.0 sq. ft.