MAP 73

LAND COURT
TERRITORY OF HAWAII.

SUBDIVISION OF LOT 136 AS SHOWN ON MAP 57 OF LAND COURT APPLICATION 284 ON FILE IN THE OFFICE OF THE ASSISTANT REGISTRAR OF THE LAND COURT AT HONOLULU, OAHU

INTO LOTS 136-A AND 136-B

MAHANA STREET, PALOLO VALLEY
HONOLULU, OAHU, T.H.

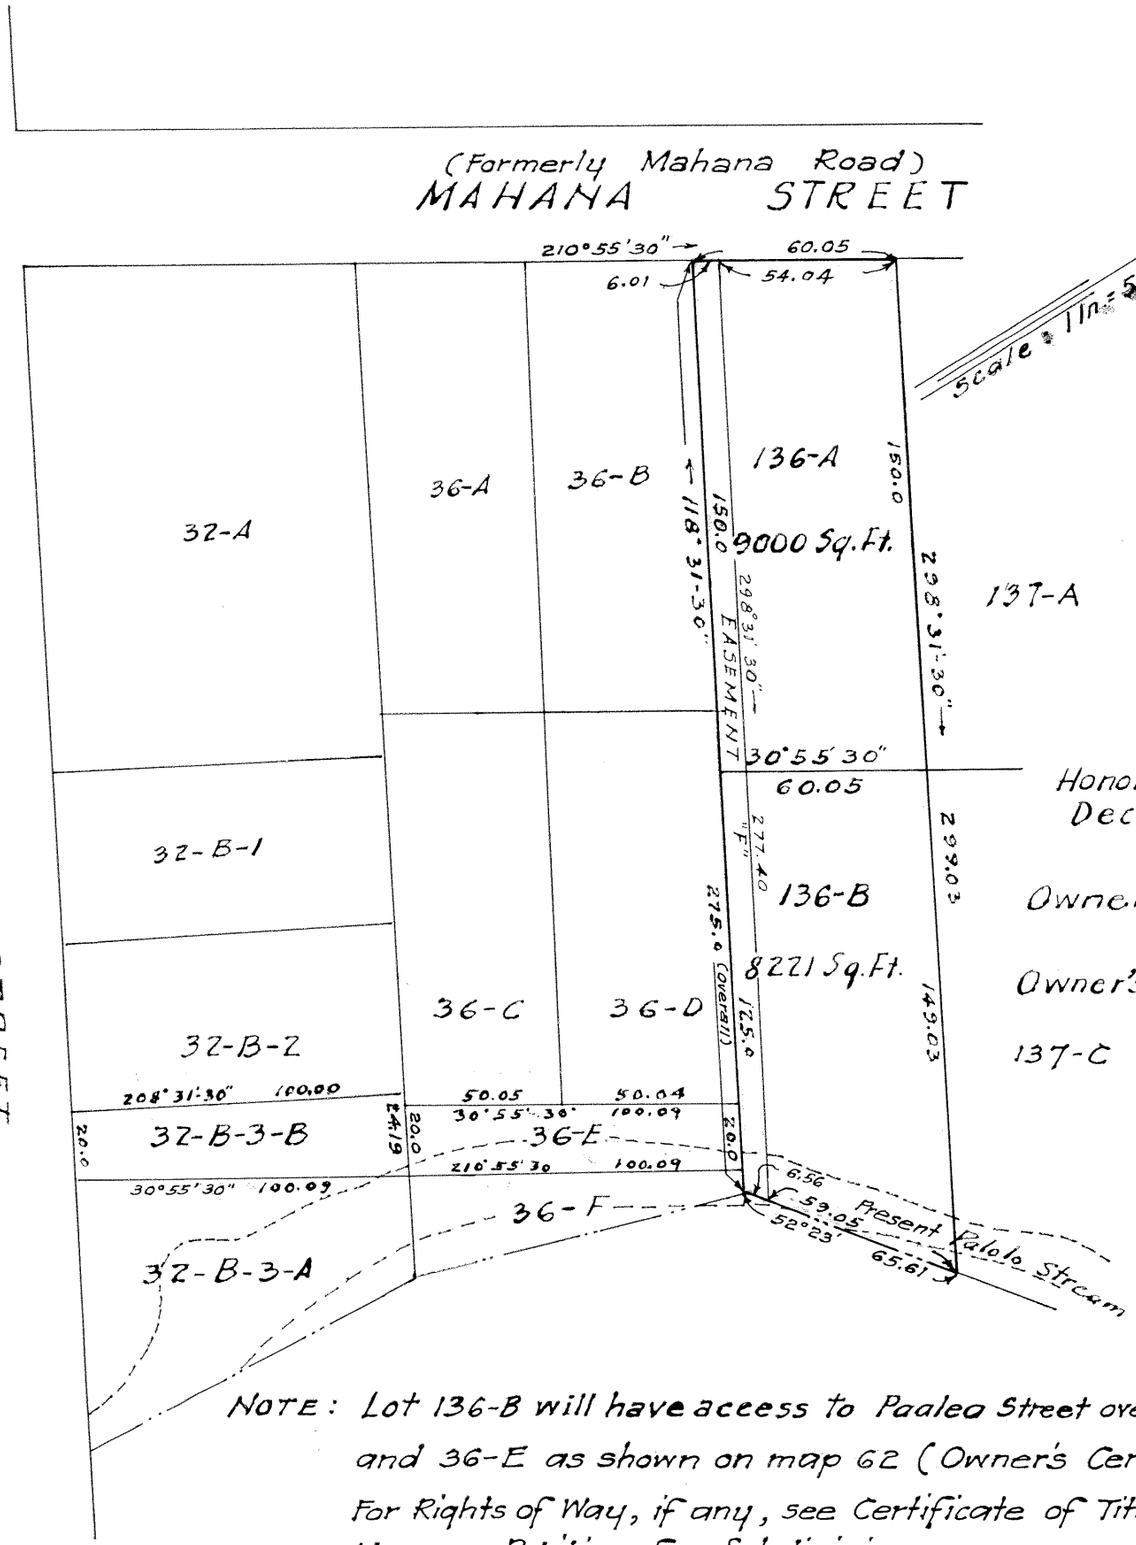

Honolulu, T.H.
Dec 28 1944

Owner Louise E. Rego

Owner's Certificate of Title 29617

137-C

REGISTERED LAND SURVEYOR No. 46 HARRY H. ALLEN HONOLULU, T.H.

H. H. Allen
Registered Professional Surveyor.
Certificate Number 46 S.E.
3334 Paalea Street.

I hereby certify that the map hereon being a subdivision of Land Court Application 284, as herein entitled, has been examined and checked as to form and mathematical correctness and that it has been approved by Order of the Judge of the Land Court dated February 14, 1945.

Honolulu, T.H.
February 14, 1945.

A. LESTER MARKS
Surveyor, Territory of Hawaii

By: Robert D. Kung
Principal Cadastral Engineer

Filed Feb. 9, 1945
Abraham P. Akana
Assistant Registrar

NOTE: Lot 136-B will have access to Paalea Street over Lots 32-B-3-B and 36-E as shown on map 62 (Owner's Certificate of Title 31654)
For Rights of Way, if any, see Certificate of Title.
Also see Petition for Subdivision.

Tax Map Key: 3-3-38

10" x 15" = 1 Sq. Ft.