MAP 81

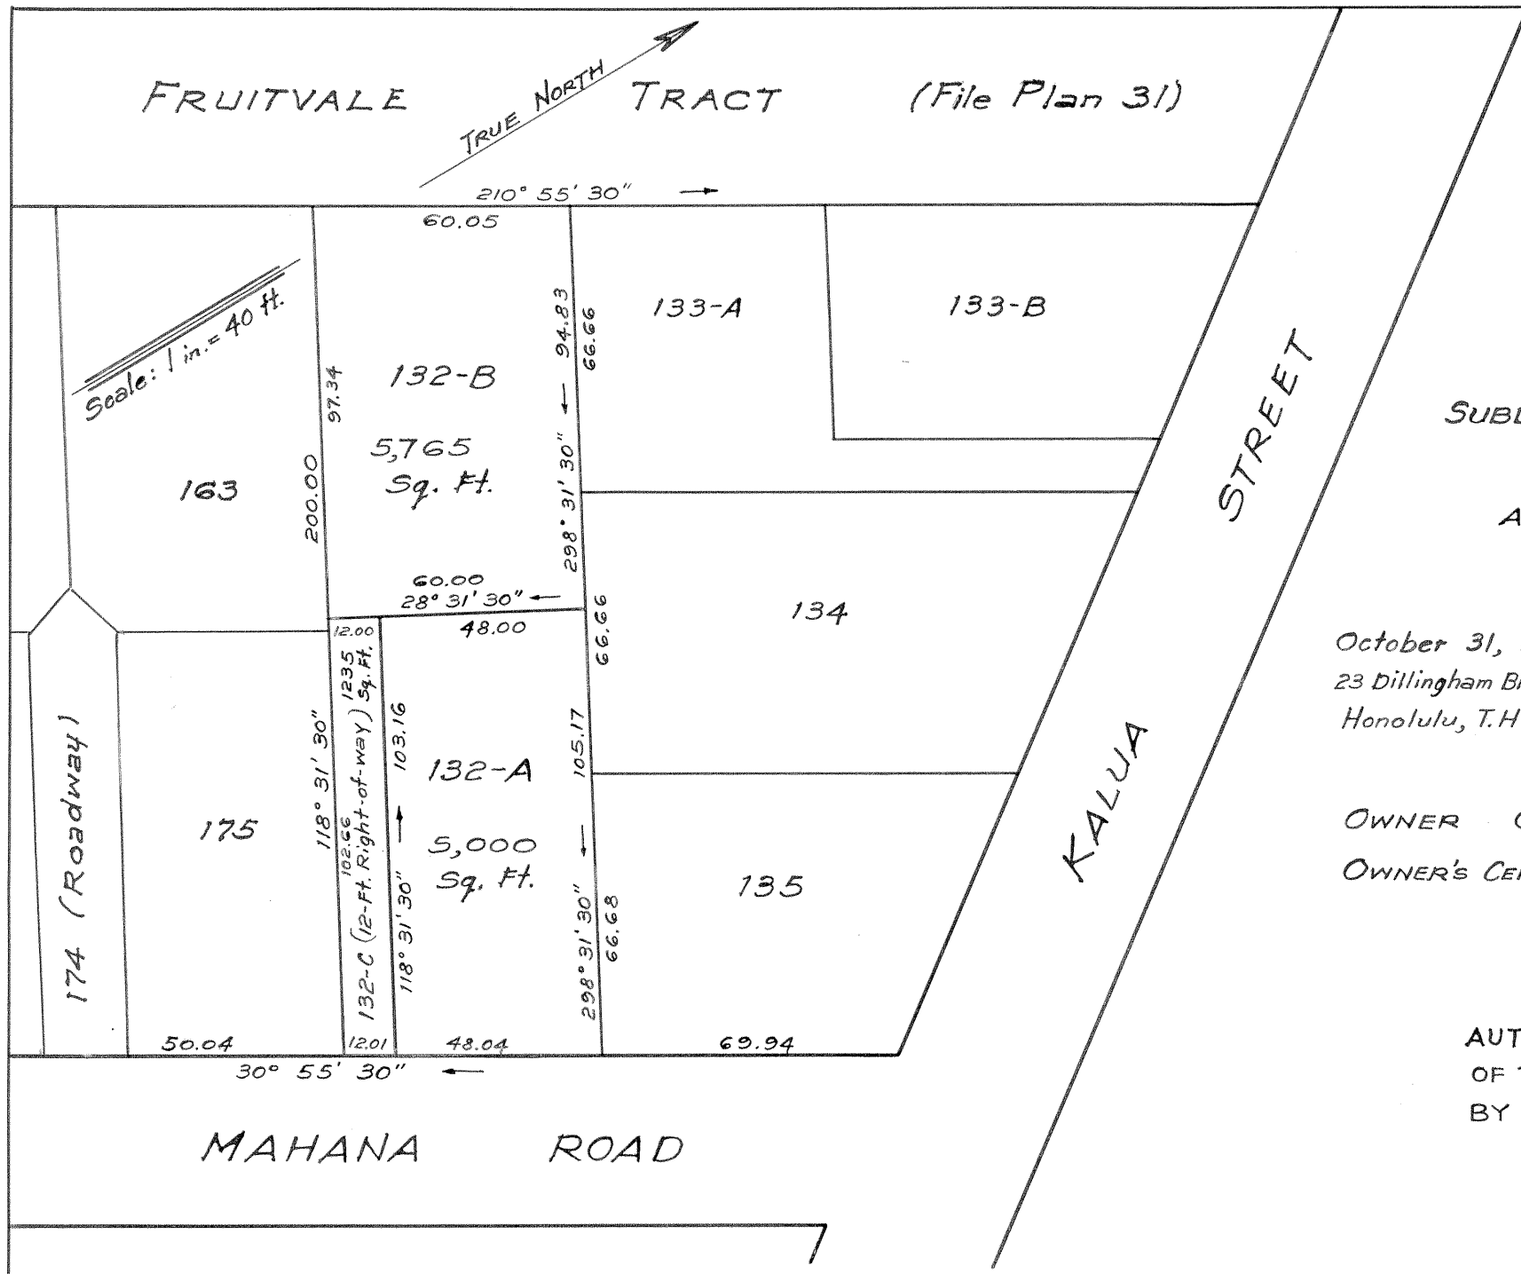

LAND COURT
TERRITORY OF HAWAII

LAND COURT APPLICATION 284

SUBDIVISION OF LOT 132 AS SHOWN ON MAP 57
INTO LOTS 132-A, 132-B AND 132-C.
AT PALOLO VALLEY, HONOLULU, OAHU, T.H.

October 31, 1945
23 Dillingham Bldg. Annex
Honolulu, T.H.

Bernard H. McKeague
Registered Land Surveyor 232
Land Court Surveyor Certificate 43

BERNARD H. McKEAGUE
REGISTERED LAND SURVEYOR
No. 232
HAWAII, U.S.A.

OWNER Quon Chock Lum
OWNER'S CERTIFICATE OF TITLE No. 33096

AUTHORIZED AND APPROVED BY ORDER OF THE JUDGE
OF THE LAND COURT DATED NOVEMBER 2, 1945
BY ORDER OF THE COURT

P. D. Mulholland
REGISTRAR OF THE LAND COURT

Filed Oct. 31, 1945
Abraham W. Akeen
Assistant Registrar

Tax Map Key: 3-3-39

C.B. 4:108

10" x 15" = 1.0 Sq. Ft.