# LAND COURT
## TERRITORY OF HAWAII

LAND COURT APPLICATION 284

DELINEATION OF EASEMENT "J" OVER AND ACROSS LOT 51-A AS SHOWN ON MAP 4

PALOLO VALLEY, HONOLULU, OAHU, T.H.

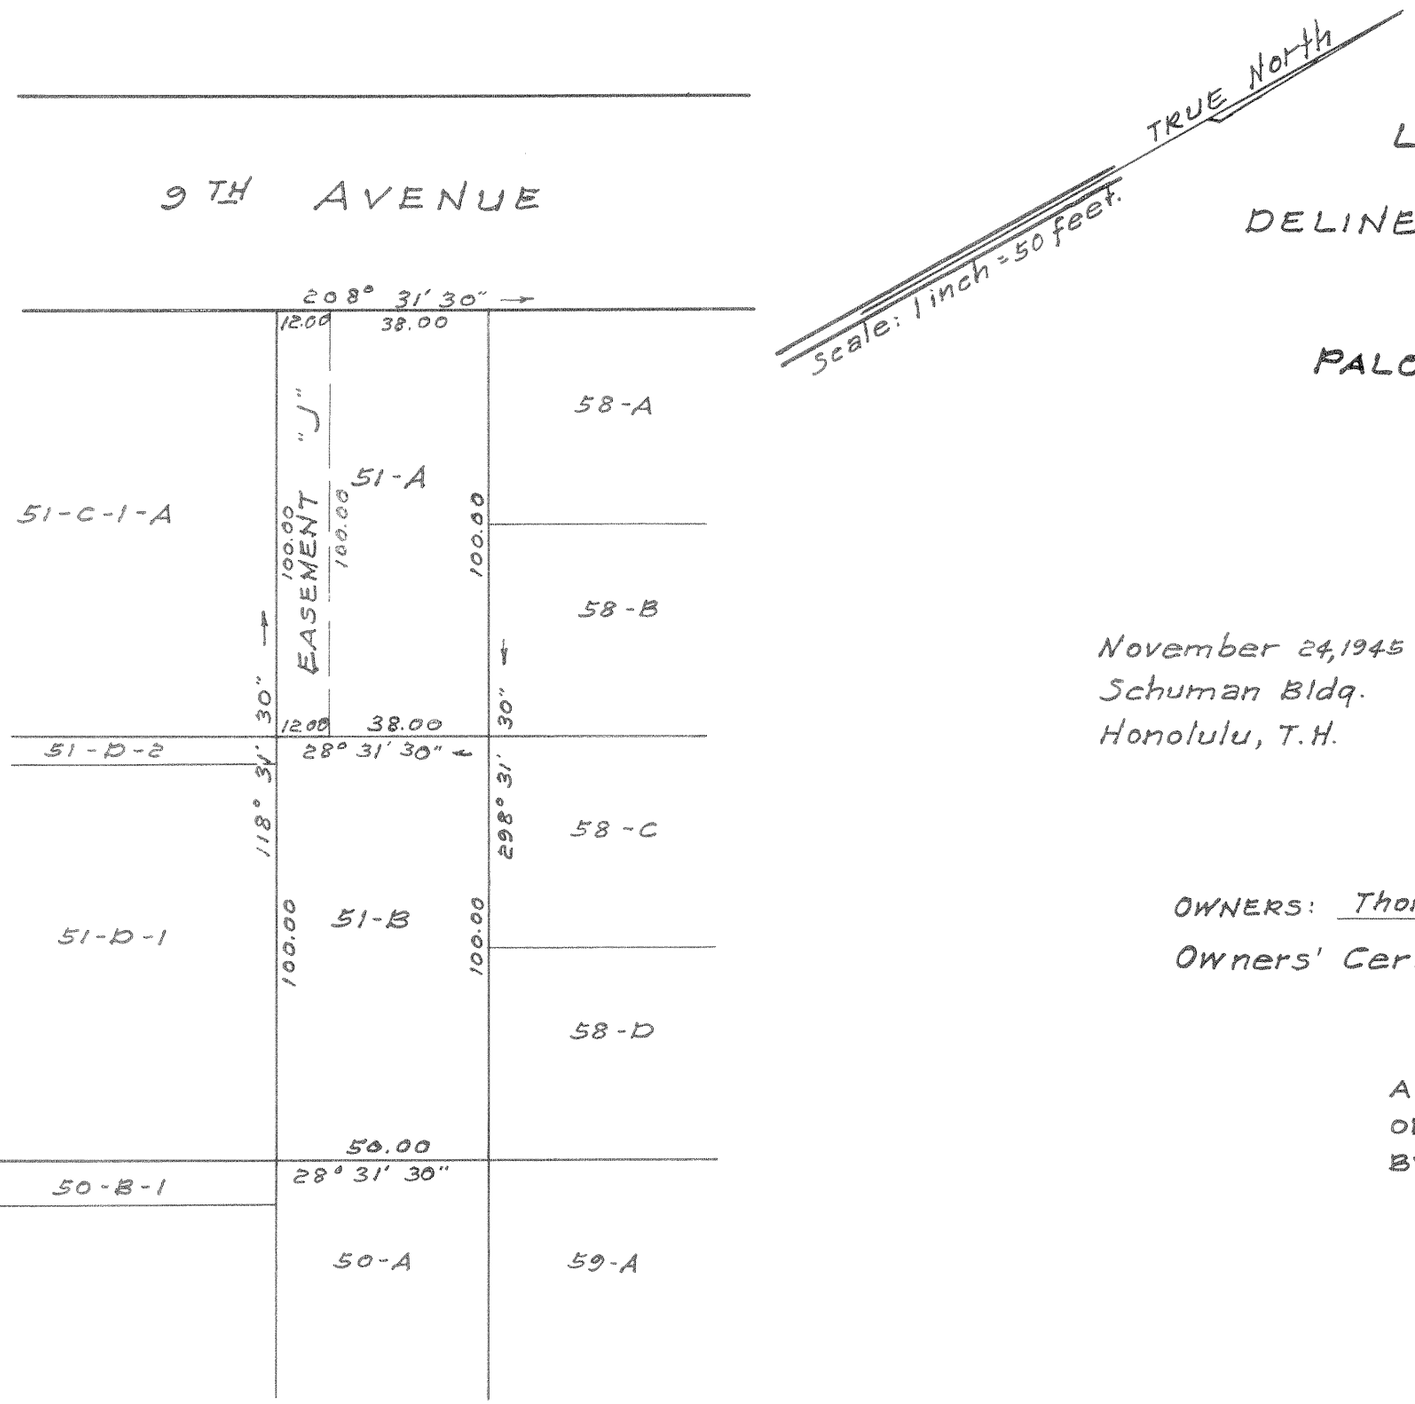


November 24, 1945
Schuman Bldg.
Honolulu, T.H.

R. M. TOWILL
REGISTERED LAND SURVEYOR
No. 151
HAWAII, U.S.A.

Registered Land Surveyor 151

OWNERS: Thomas Makio Kozuki and Betty Fumiko Kozuki

Owners' Certificate of Title: 30,221

AUTHORIZED AND APPROVED BY ORDER OF THE Judge OF THE LAND COURT DATED DECEMBER 7, 1945
BY ORDER OF THE COURT.

P. K. Mulholland
REGISTRAR OF THE LAND COURT

Filed Dec. 5, 1945
P. K. Mulholland
Registrar

1383

Tax Map Key: 3-3-38

10" x 15" = 1 Sq. Ft.