MAP 85

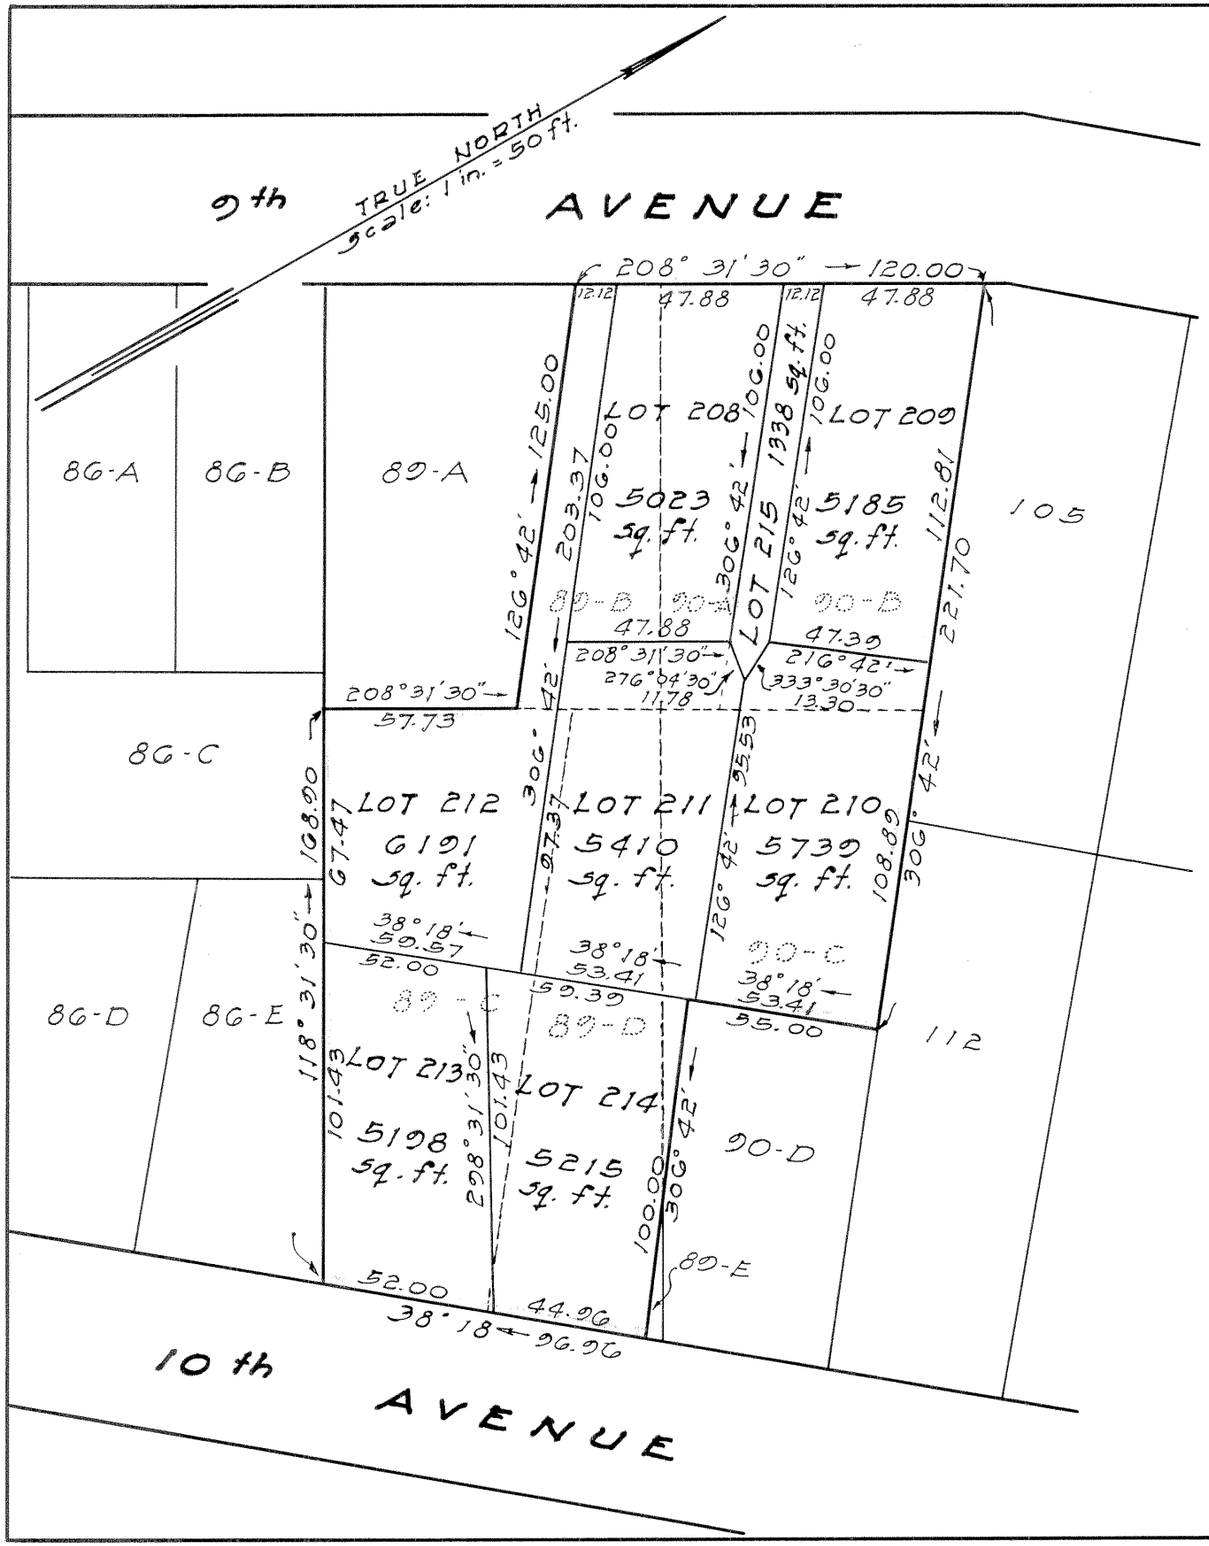

LAND COURT
TERRITORY OF HAWAII

LAND COURT APPLICATION 284

CONSOLIDATION OF LOTS 89-B to 89-D AND 90-A to 90-C
AS SHOWN ON MAP 11
AND RESUBDIVISION OF SAID CONSOLIDATION
INTO LOTS 208 TO 215

PALOLO VALLEY, HONOLULU, OAHU, T. H.

23 Dillingham Bldg. Annex
Honolulu, T. H.
June 18, 1946

BERNARD H. McKEAGUE
REGISTERED LAND SURVEYOR
No. 232
TERRITORY OF HAWAII U.S.A.

Bernard H. McKeague
Registered Land Surveyor 232
Land Court Surveyor Certificate 43

OWNERS: QUON CHOCK LUM AND
ELIZABETH CHING LUM
OWNERS' CERTIFICATE OF TITLE NO. 35,107

AUTHORIZED AND APPROVED BY ORDER OF THE JUDGE
OF THE LAND COURT DATED JULY 6, 1946
BY ORDER OF THE COURT

P. Holland
REGISTRAR OF THE LAND COURT

Filed June 22, 1946
Abraham K. Akana
Assistant Registrar

Tax Map Key: 3-4-01 : 2
C. B. 14:271
F. B.

1.0" x 15" = 1.0 sq. ft.