# LAND COURT

TERRITORY OF HAWAII

LAND COURT APPLICATION 284

SUBDIVISION OF LOTS 1-A-1 AND 1-A-3
AS SHOWN ON MAP 30
LOT 1-A-1 INTO LOTS 216 AND 217
LOT 1-A-3 INTO LOTS 218, 219, AND 220
AT PUKELE, HONOLULU, OAHU, T. H.

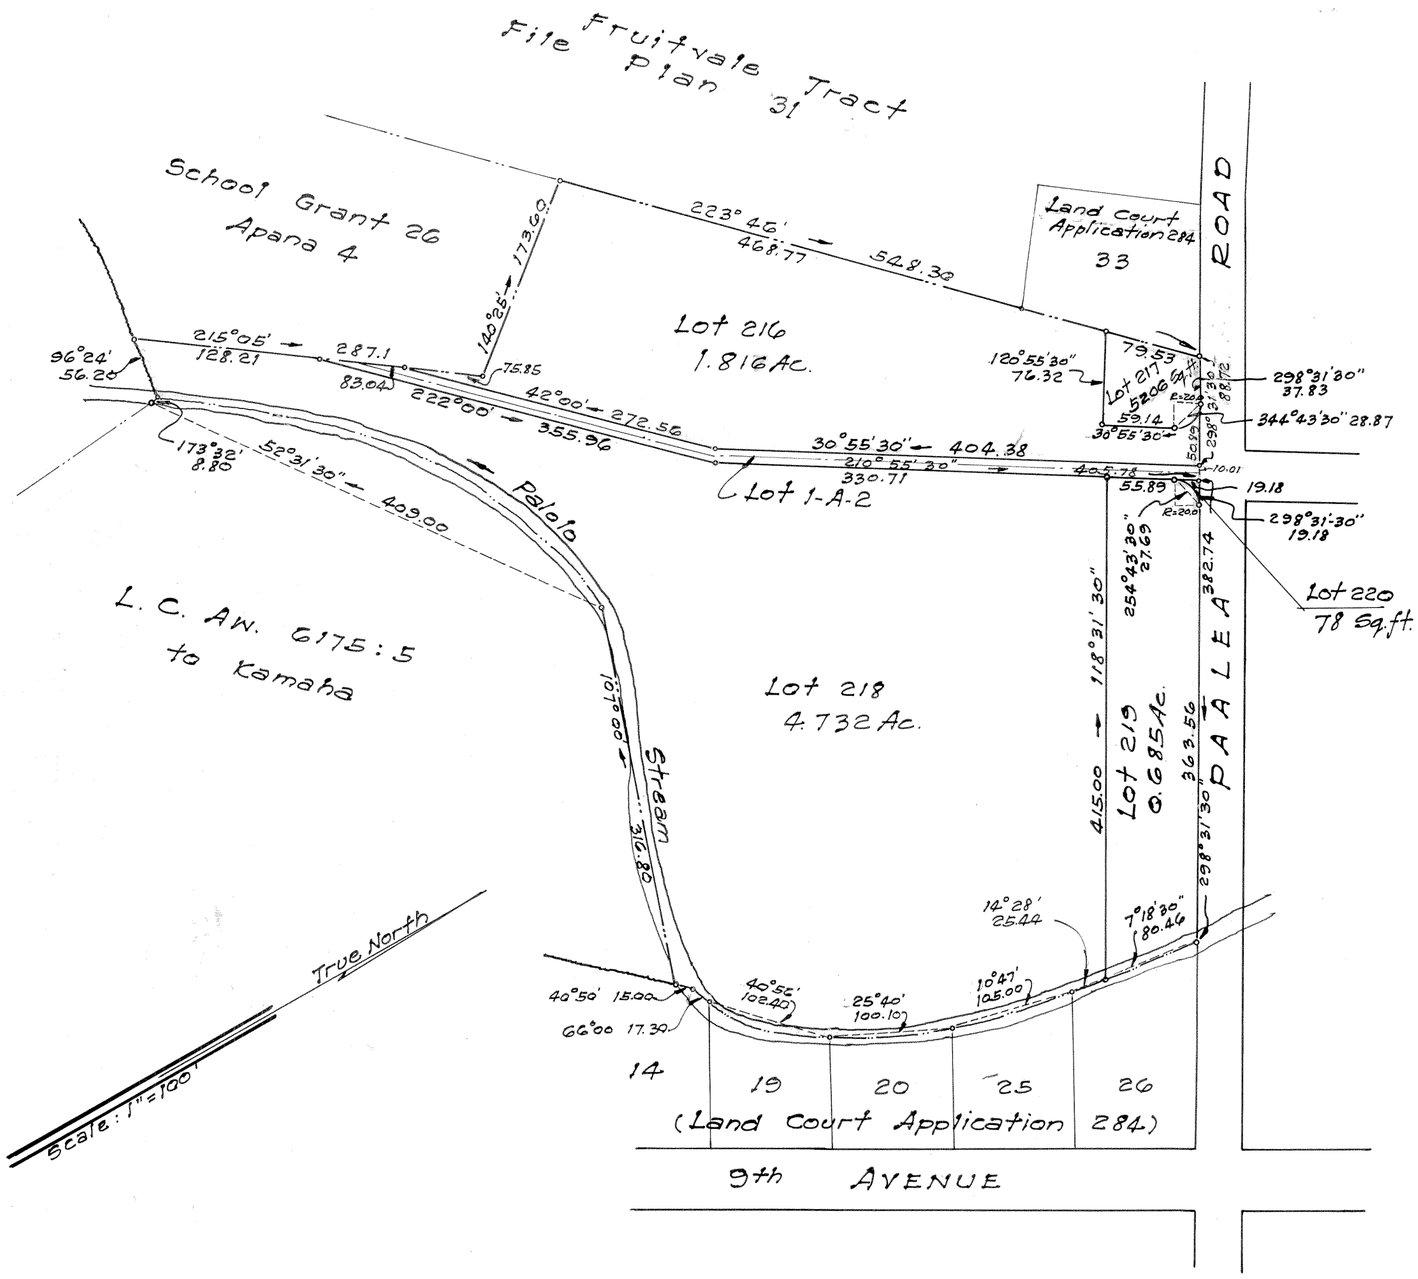


R. M. TOWILL
Registered Professional Surveyor
Certificate 151

By Marcellino P. Correa
Registered Professional Surveyor
Certificate 259

SCHUMAN BLDG.
HONOLULU, T.H.
July 23, 1946

MARCELLINO P. CORREA
REGISTERED LAND SURVEYOR No. 259
HAWAII, U.S.A.

OWNERS: Theodore Con Hin Char and Kam Tai Lee

Owner's Certificate of Title: 35603

AUTHORIZED AND APPROVED BY ORDER OF THE JUDGE OF THE LAND COURT DATED AUGUST 30, 1946 BY ORDER OF THE COURT.

Abraham W. Akana
ASS'T REGISTRAR OF THE LAND COURT

Filed Aug. 14, 1946
Abraham W. Akana
Assistant Registrar

1565

Tax Key: 3-3-41

15" x 21" = 2.2 Sq.ft.