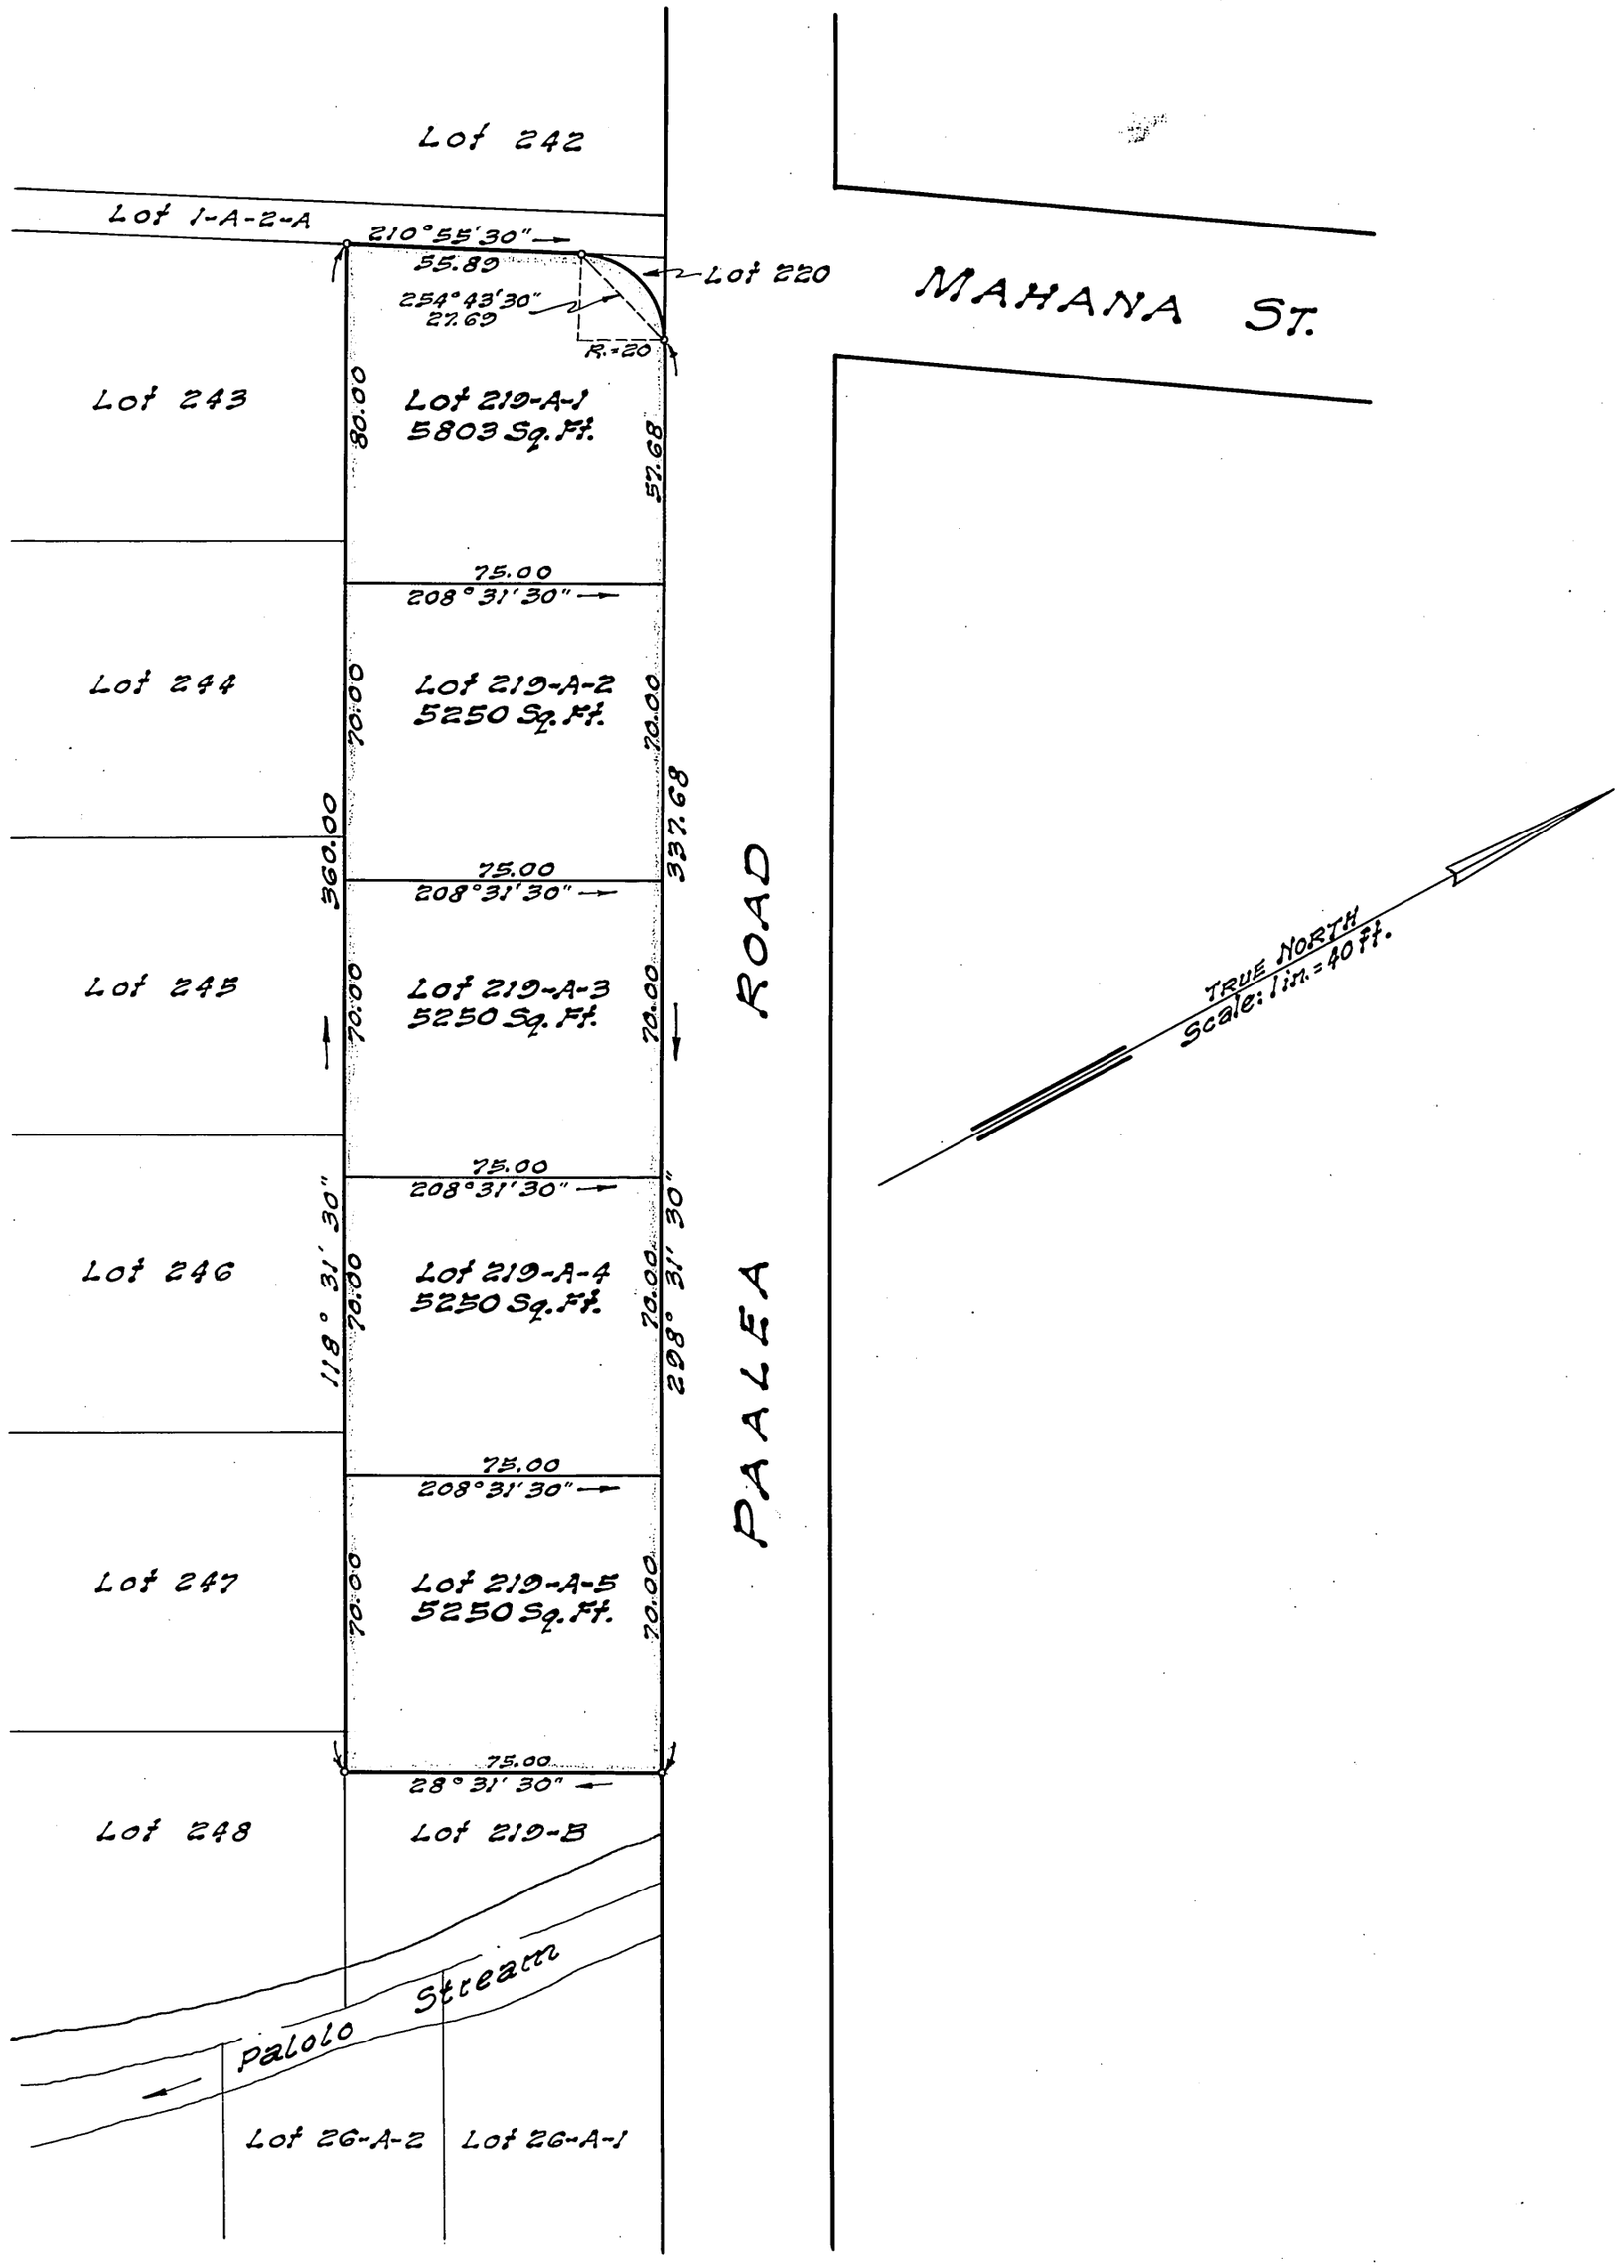

LAND COURT
TERRITORY OF HAWAII

LAND COURT APPLICATION 284
SUBDIVISION OF LOT 219-A
AS SHOWN ON MAP 94
INTO LOTS 219-A-1 TO 219-A-5 (INCLUSIVE)
AT PUKELE, HONOLULU, OAHU, T. H.

3131 Olu St.
Honolulu, T. H.
November 5, 1947

JAMES C. ZANE
REGISTERED LAND SURVEYOR
No. 332
HAWAII, U.S.A.

By: James C. Zane
Surveyor and Maker of Plan
Registered Certificate 332-S

OWNERS: John Kanewaalau Akau, Jr., Tadao Ito and Robert Nakamura
(Trustees for the beneficiaries named in that certain Agreement and Declaration of Trust dated May 29, 1946 and known as the Veterans Village)

OWNERS' CERTIFICATE OF TITLE: 36,202

AUTHORIZED AND APPROVED BY ORDER OF THE JUDGE OF THE LAND COURT DATED NOVEMBER 26, 1947.
BY ORDER OF THE COURT

REGISTRAR OF THE LAND COURT

Filed Nov 15, 1947
Registrar

Tax Map Key: 3-3-41

15" × 21" = 2.2 Sq. Ft.

Certificate only