MAP 113

LAND COURT
TERRITORY OF HAWAII

LAND COURT APPLICATION 284

SUBDIVISION OF LOT 282
AS SHOWN ON MAP 92
INTO LOTS 282-A TO 282-E

PALOLO VALLEY, HONOLULU, OAHU, T.H.

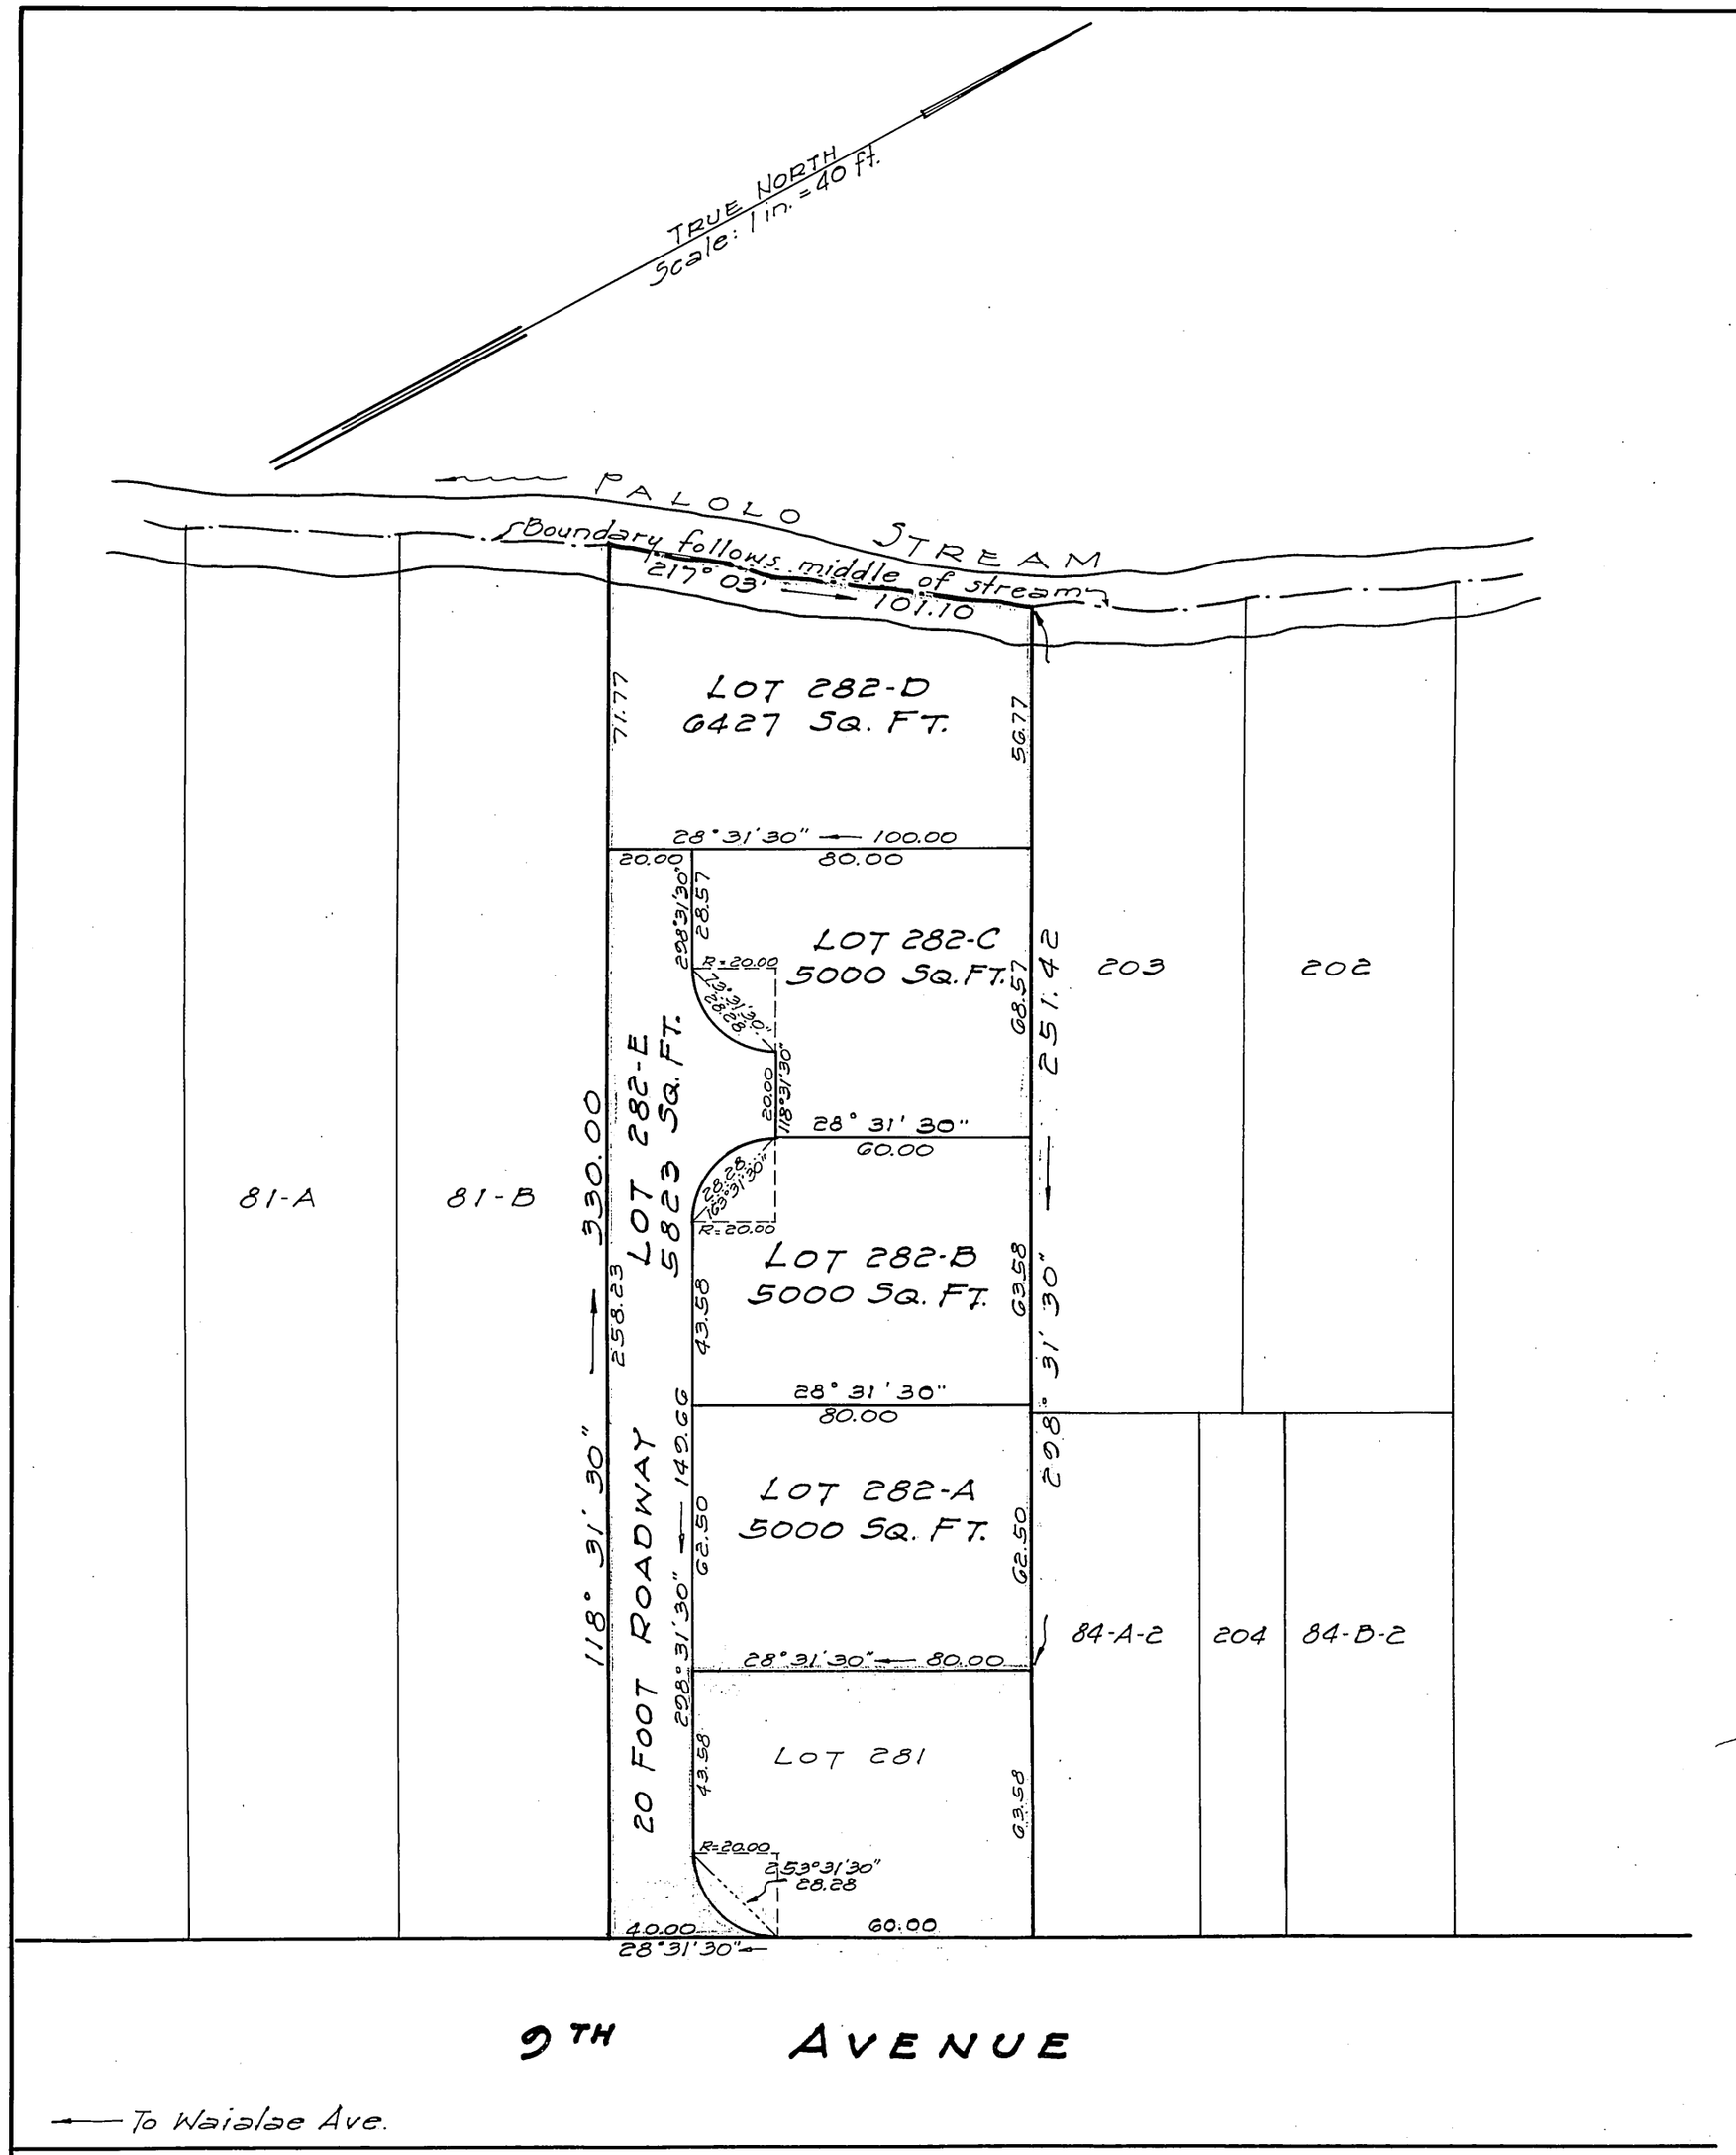

April 16, 1948
22 Dillingham Bldg. Annex
Honolulu 10, T.H.

BERNARD H. McKEAGUE
REGISTERED LAND SURVEYOR
No. 232
HAWAII, U.S.A.

Bernard H. McKeague
Registered Land Surveyor 232
Land Court Surveyor Certificate 43

OWNERS: YUKIE MUROSAKI AND KATSUMASA MUROSAKI
OWNERS' CERTIFICATE OF TITLE NO. 401.71

AUTHORIZED AND APPROVED BY ORDER OF THE JUDGE
OF THE LAND COURT DATED MAY 1, 1948
BY ORDER OF THE COURT

Abraham N. Akana
Ass't REGISTRAR OF THE LAND COURT

Filed Apr. 29, 1948
Abraham N. Akana
Assistant Registrar

TAX MAP KEY: 3-4-01:25
F.B. 23:56
C.B. 14:100

15" x 21" = 2.2 Sq. Ft.