284

MAP 114

# LAND COURT

TERRITORY OF HAWAII

LAND COURT APPLICATION 284

SUBDIVISION OF LOT 70-A-3 AS SHOWN ON MAP 71
INTO LOTS 70-A-3-A, 70-A-3-B AND 70-A-3-C
AND THE DELINIATION OF EASEMENT "H"
AS SHOWN ON MAP 75
PALOLO VALLEY, HONOLULU, OAHU, T. H.

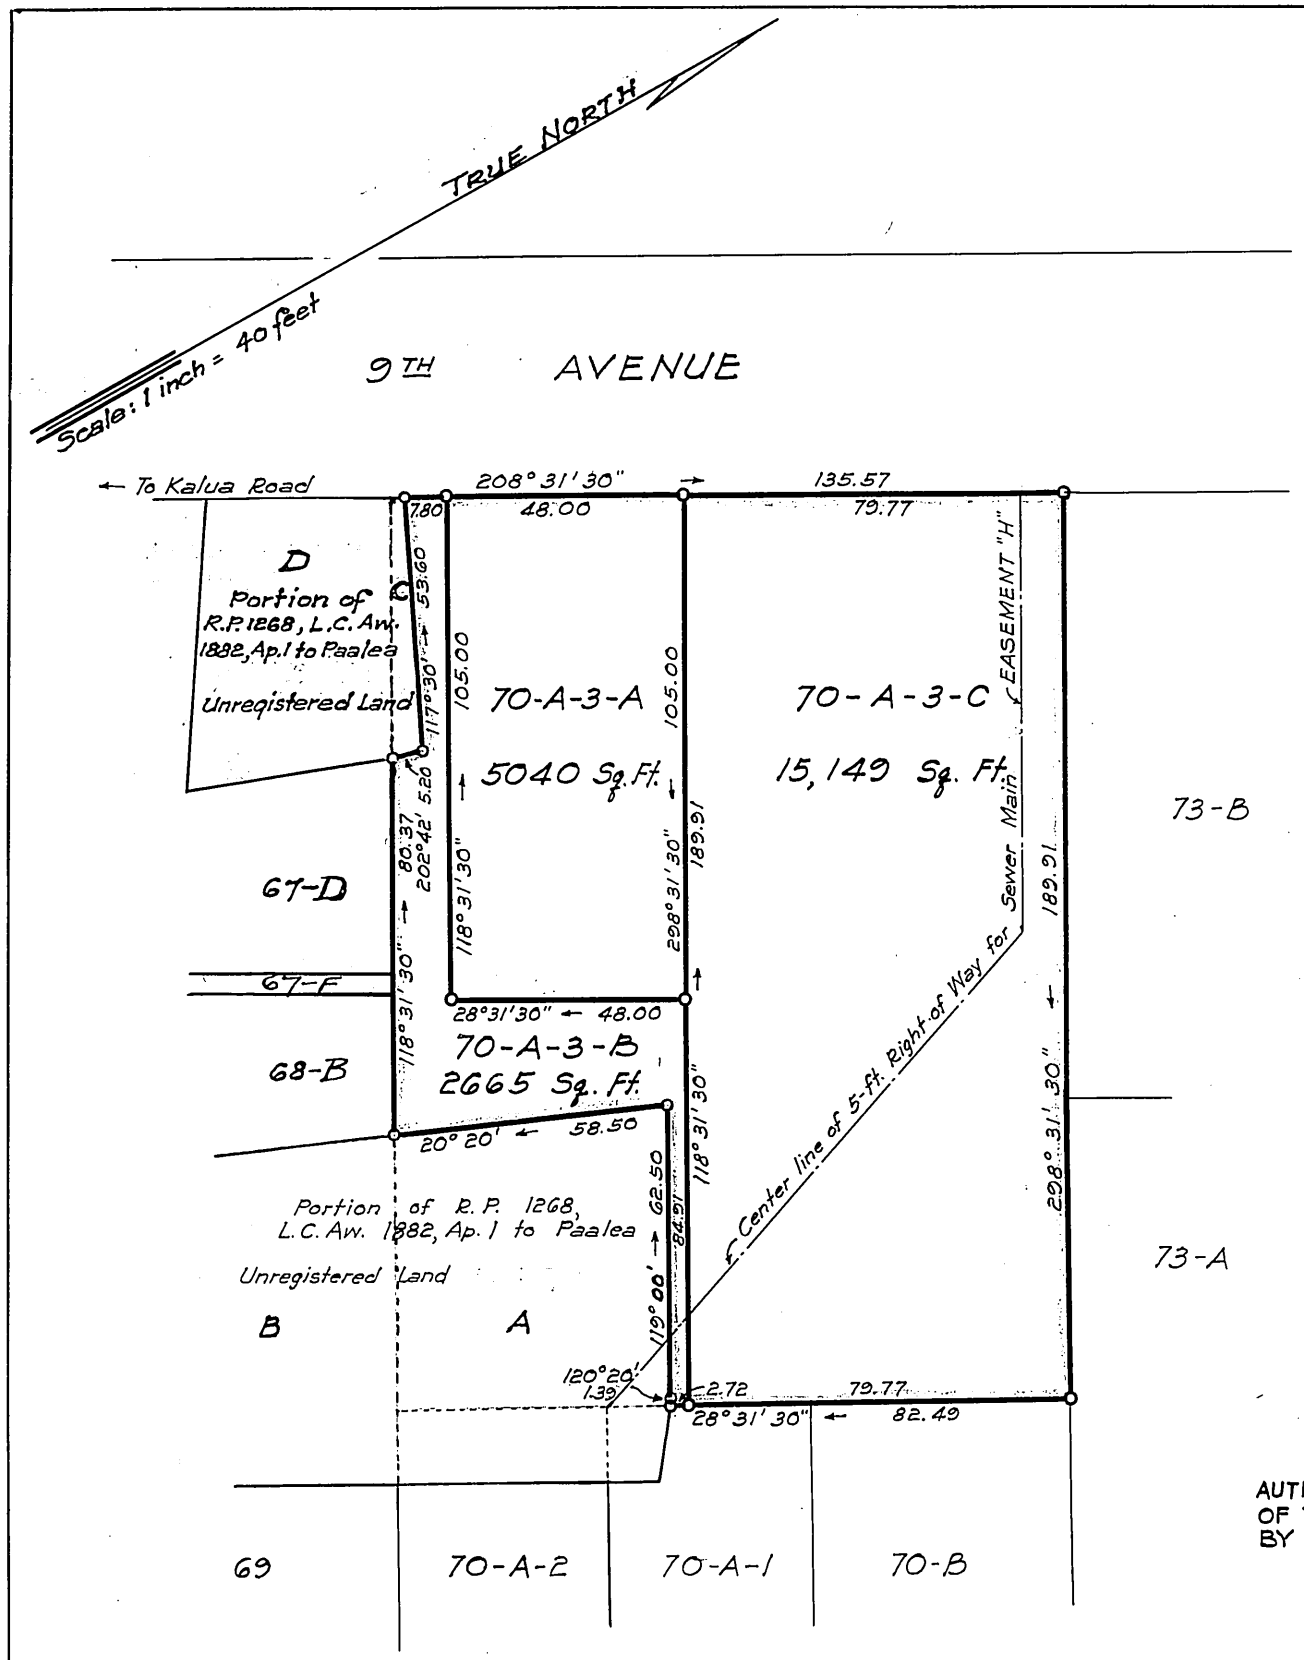


April 27, 1948
22-Dillingham Bldg. Annex
Honolulu, T. H.

BERNARD H. McKEAGUE
REGISTERED LAND SURVEYOR
No. 232
HAWAII, U.S.A.

Bernard H. McKeague
Registered Land Surveyor 232
Land Court Surveyor Certificate 43

OWNER: IRENE CHANG SUISO
Owner's Certificate of Title: 12,643

AUTHORIZED AND APPROVED BY ORDER OF THE JUDGE
OF THE LAND COURT DATED MAY 5, 1948
BY ORDER OF THE COURT.

REGISTRAR OF THE LAND COURT.

Filed Apr. 30, 1948
Abraham N. Akana
Assistant Registrar

TAX MAP KEY: 3-4-01: 10

10"X 15" = 1.04 Sq. Ft.

10