MAP 120

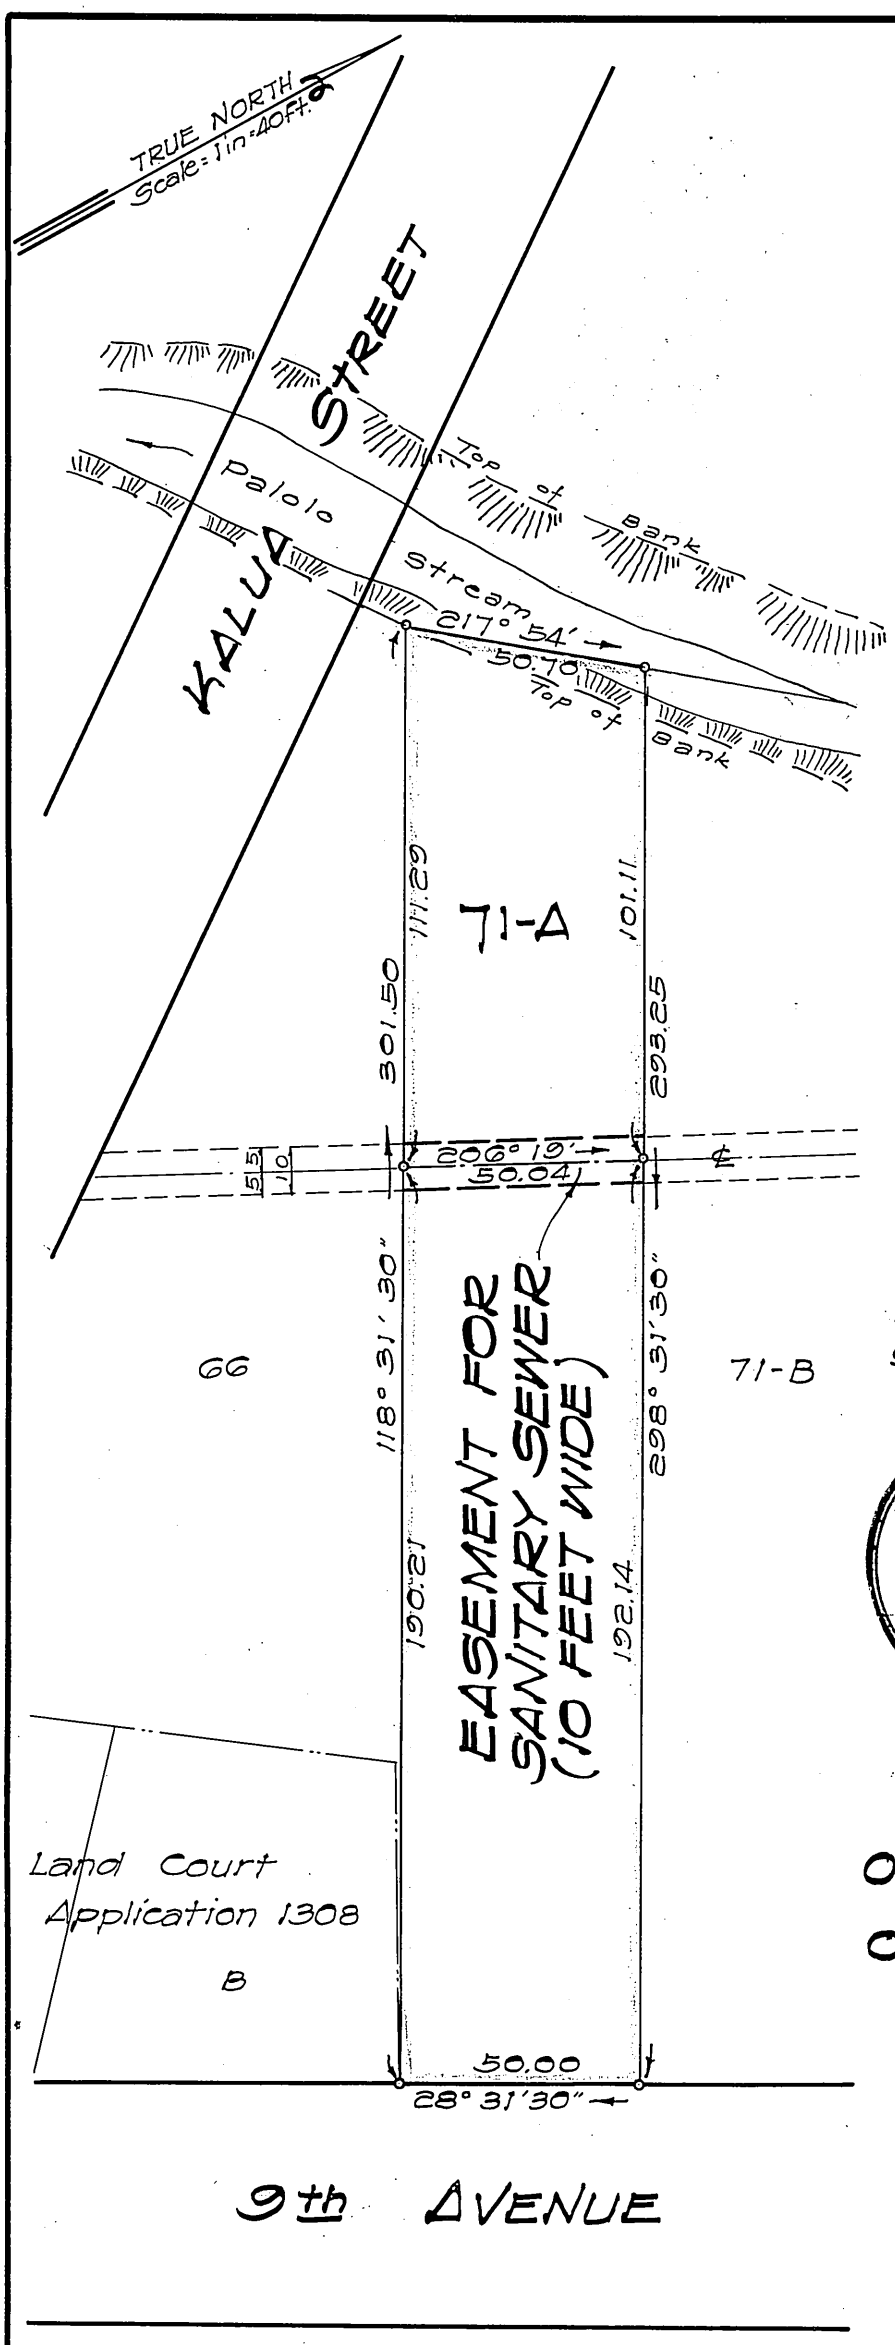

LAND COURT
TERRITORY OF HAWAII

LAND COURT APPLICATION 284

DELINEATION OF EASEMENT
FOR SANITARY SEWER
ACROSS LOT 71-A
AS SHOWN ON MAP 7
PALOLO VALLEY, HONOLULU, OAHU, T.H.

HONOLULU, T. H.
SEPTEMBER 16, 1948

DEPARTMENT OF PUBLIC WORKS
CITY AND COUNTY OF HONOLULU
BUREAU OF PLANS

BY: D. Kealalio
Registered Professional Surveyor
Certificate Number 4-S

D. KEALALIO
REGISTERED LAND SURVEYOR
No. 4
HAWAII, U.S.A.

OWNERS: William John Hughes and Clara Violet Hughes

OWNERS' CERTIFICATE OF TITLE: 27234

AUTHORIZED AND APPROVED BY ORDER OF THE JUDGE OF THE LAND COURT DATED: SEPTEMBER 30, 1948.

BY ORDER OF THE LAND COURT:
REGISTRAR OF THE LAND COURT

Filed Sept. 27, 1948
Abraham S. Akana
Assistant Registrar

NOTE: Area of Easement = 500 Sq. Ft.

Tax Map Key = 3-4-01-31

Parcel 2
Palolo Valley Trunk Sewers
Unit II

10" x 15" = 1.0 ¢