MAP 128

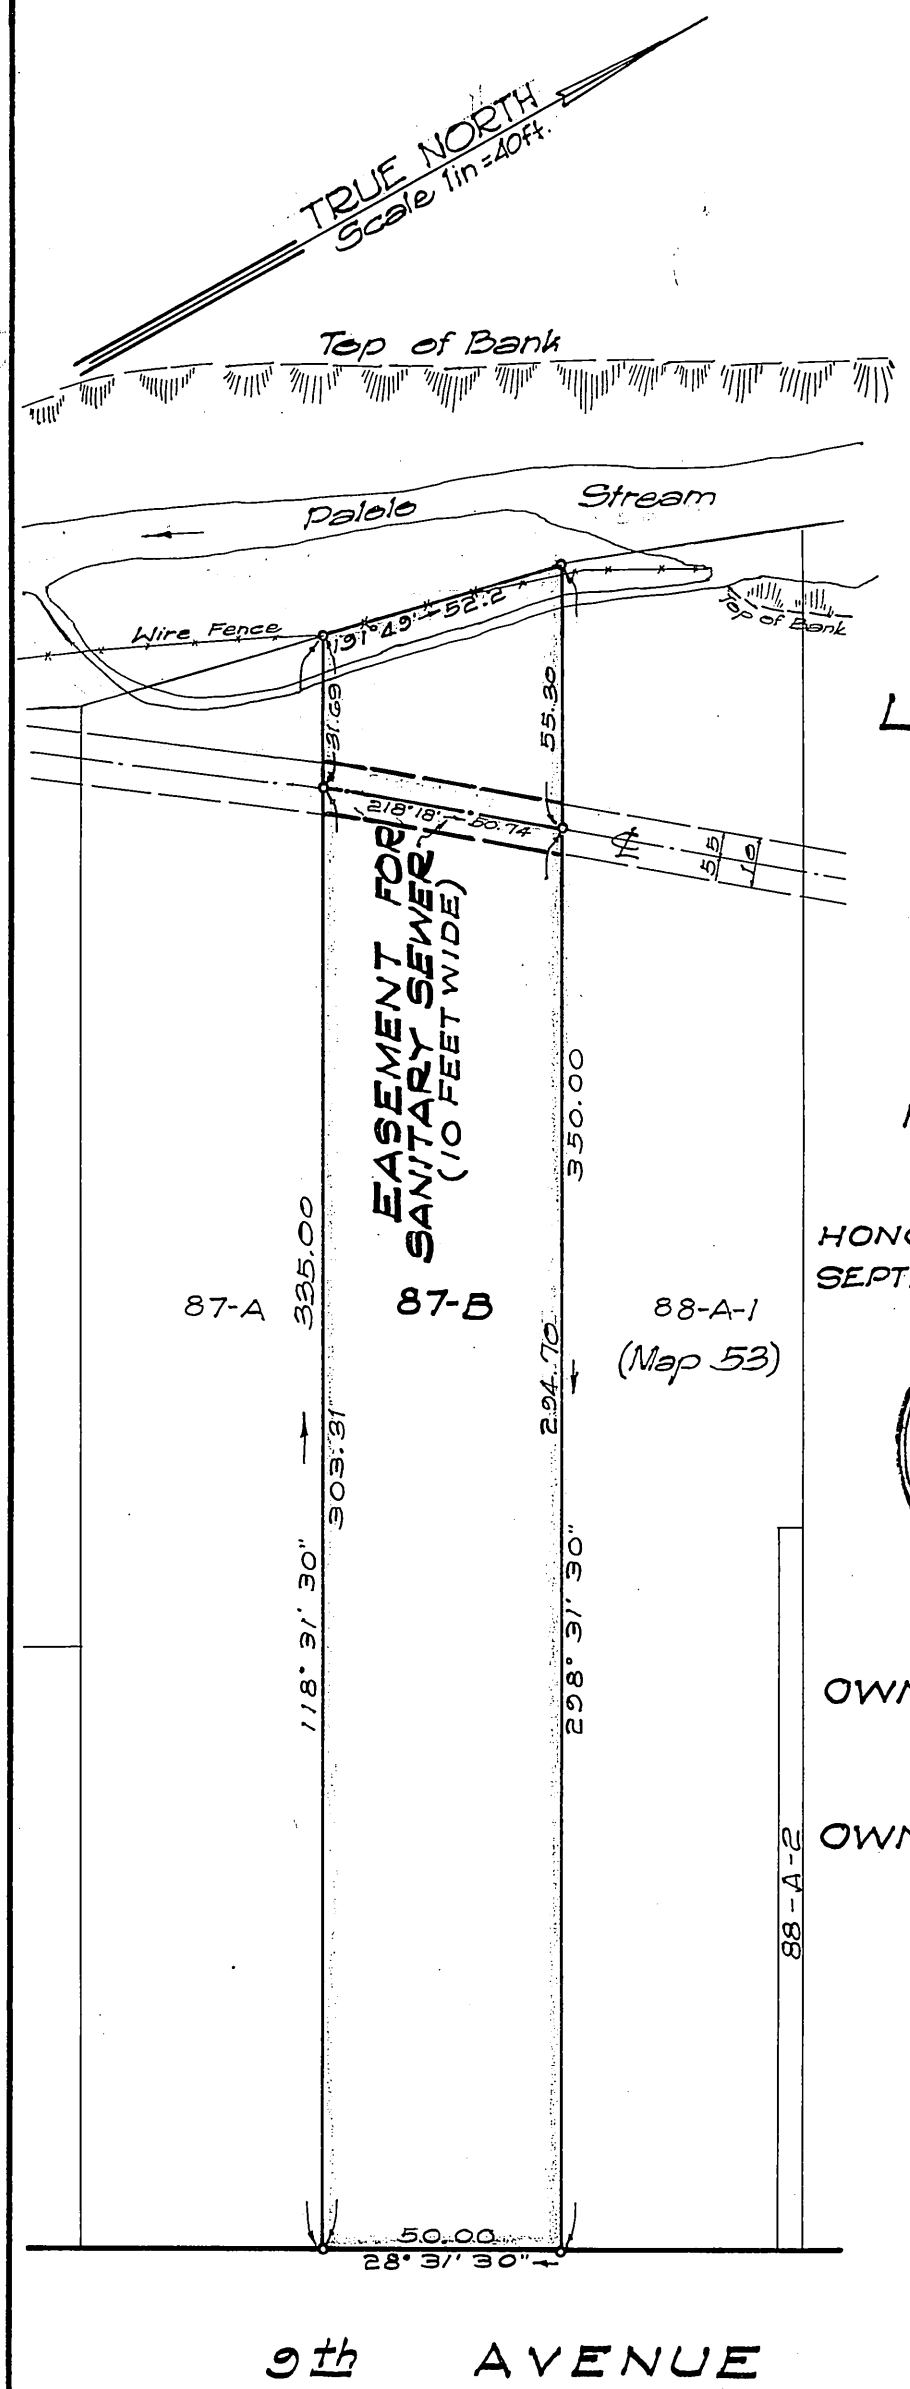

LAND COURT
TERRITORY OF HAWAII

LAND COURT APPLICATION 284

DELINEATION OF EASEMENT
FOR SANITARY SEWER
ACROSS LOT 87-B
AS SHOWN ON MAP 7
PALOLO VALLEY, HONOLULU, OAHU, T.H.

HONOLULU, T. H.
SEPT. 23, 1948

D. KEALALIO
REGISTERED LAND SURVEYOR
No. 4
HAWAII, U.S.A.

DEPARTMENT OF PUBLIC WORKS
CITY AND COUNTY OF HONOLULU
BUREAU OF PLANS

BY: D. Kealalio
Registered Professional Surveyor
Certificate Number 4-S

OWNER: Frank Robert Girod

OWNER'S CERTIFICATE OF TITLE: 18,682

AUTHORIZED AND APPROVED BY ORDER OF THE JUDGE OF THE LAND COURT DATED: OCTOBER 5, 1948.

BY ORDER OF THE LAND COURT:
P. H. Mulholland
REGISTRAR OF THE LAND COURT

Filed Oct. 1, 1948
Abraham K. Akana
Assistant Registrar

Note: Area of Easement = 507 Sq. Ft.

Tax Map Key: 3-4-01-23

Parcel 14
Palolo Valley Trunk Sewers
Unit II

10" x 15" = 1.0 ∓