MAP 134

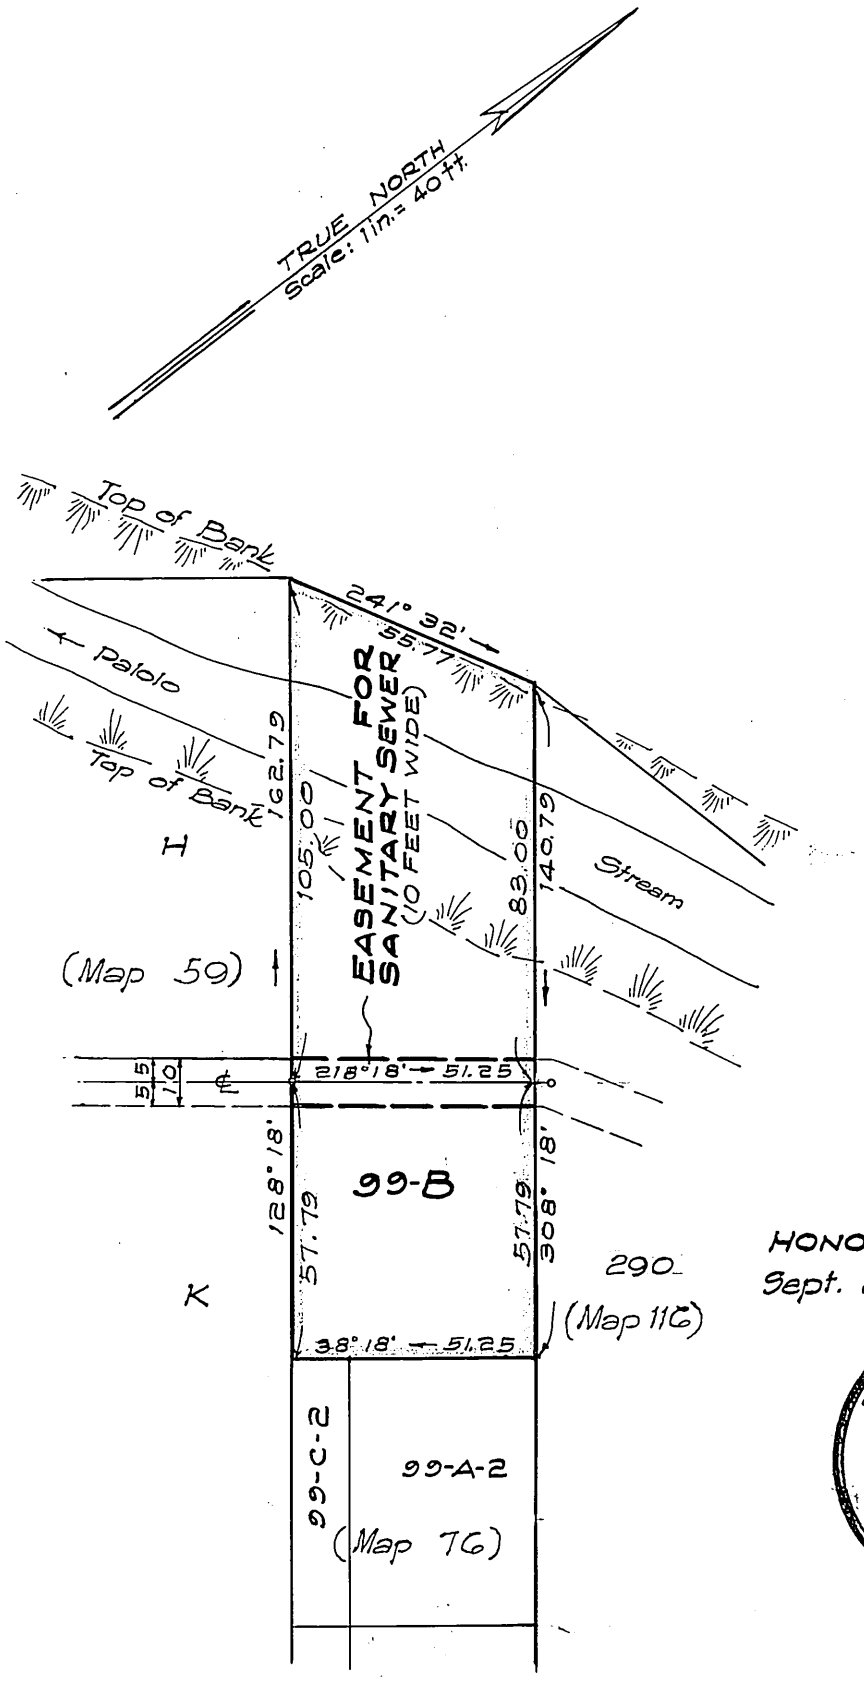

LAND COURT
TERRITORY OF HAWAII

LAND COURT APPLICATION 284

DELINEATION OF EASEMENT
FOR SANITARY SEWER
ACROSS LOT 99-B
AS SHOWN ON MAP 66
PALOLO VALLEY, HONOLULU, OAHU, T. H.

HONOLULU, T. H.
Sept. 29, 1948

D. KEALALIO
REGISTERED LAND SURVEYOR No. 4
HAWAII, U.S.A.

DEPARTMENT OF PUBLIC WORKS
CITY AND COUNTY OF HONOLULU
BUREAU OF PLANS

BY: D. Kealalio
Registered Professional Surveyor
Certificate Number 4-S

OWNERS: Sun Fo Wong and Yung Yip Chang Wong

OWNERS' CERTIFICATE OF TITLE: 29,480

AUTHORIZED AND APPROVED BY ORDER OF THE JUDGE
OF THE LAND COURT DATED: OCTOBER 13, 1948
BY ORDER OF THE LAND COURT:
[illegible]
REGISTRAR OF THE LAND COURT

Filed Oct. 8, 1948
Abraham K. Akana
Assistant Registrar

NOTE: Area of Easement = 513 Sq. Ft.

Tax Map Key: 3-4-02-35

Parcel 22
Palolo Valley Trunk Sewers
Unit II

10" x 15" = 1.0 ft

certificate only