MAP 135

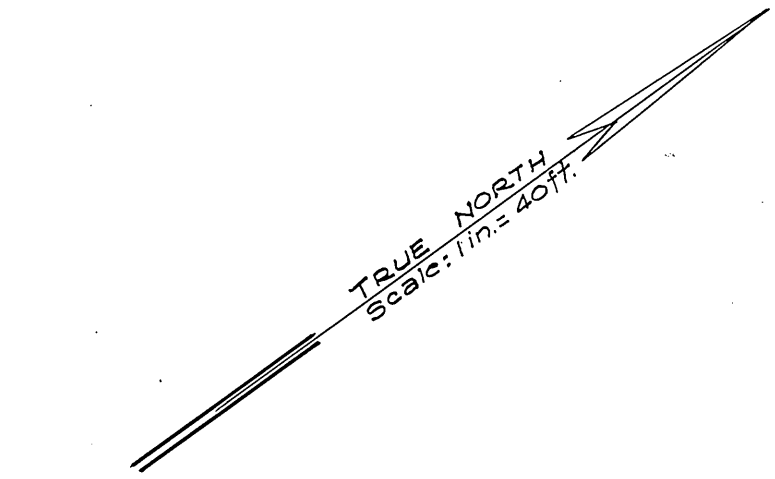

LAND COURT
TERRITORY OF HAWAII

LAND COURT APPLICATION 284

DELINEATION OF EASEMENT
FOR SANITARY SEWER
ACROSS LOT L
AS SHOWN ON MAP 59
PALOLO VALLEY, HONOLULU, OAHU, T. H.

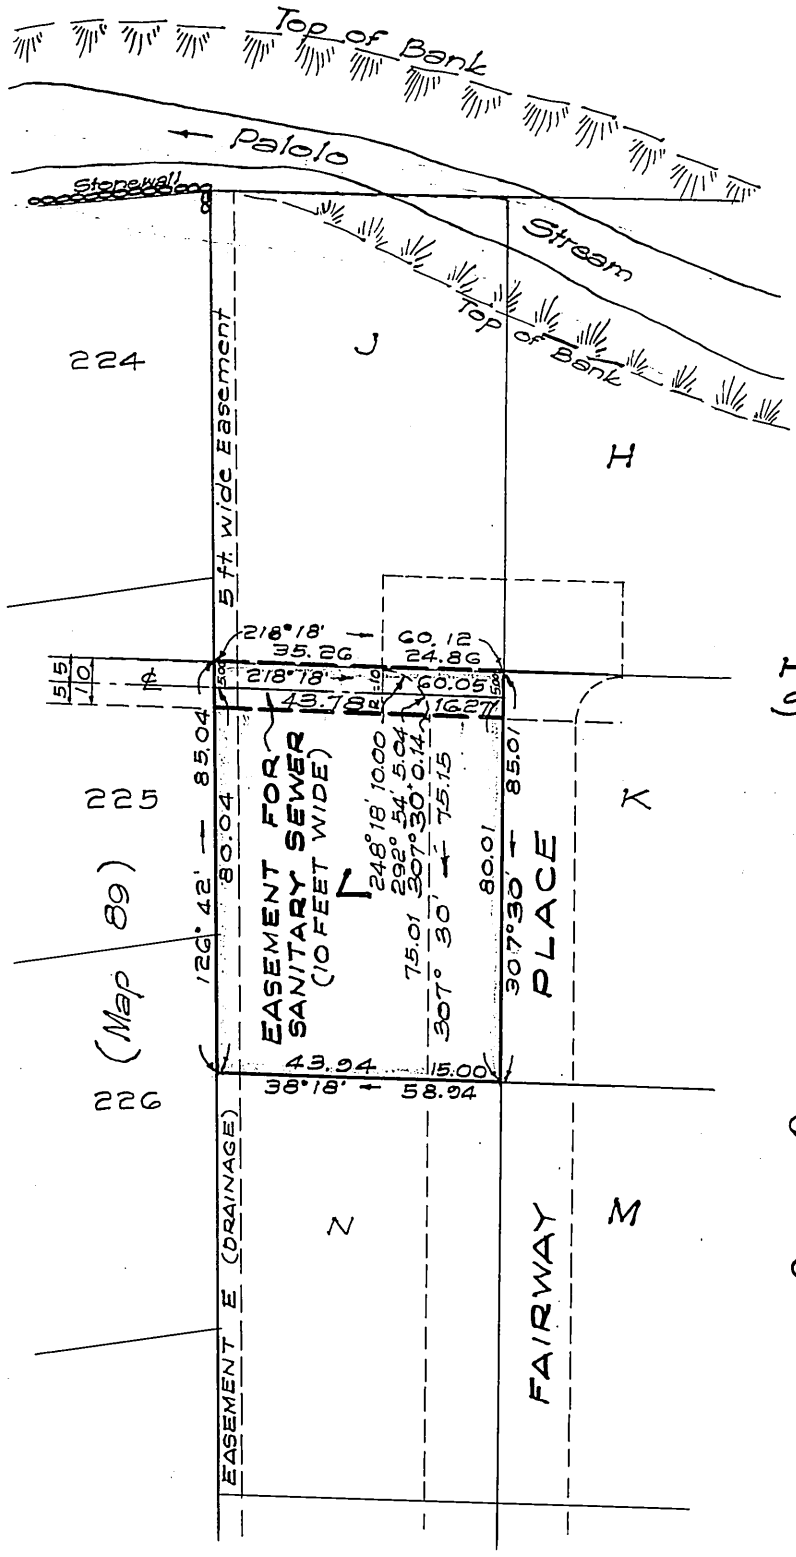

HONOLULU, T. H.
Sept. 28, 1948

DEPARTMENT OF PUBLIC WORKS
CITY AND COUNTY OF HONOLULU
BUREAU OF PLANS

BY: D. Kealalio
Registered Professional Surveyor
Certificate Number 4-S

D. KEALALIO
REGISTERED LAND SURVEYOR
No. 4
HAWAII, U.S.A.

OWNERS: Bernard Stevens Ahlo and Madalene Ahlo

OWNERS' CERTIFICATE OF TITLE: 26,674

AUTHORIZED AND APPROVED BY ORDER OF THE JUDGE
OF THE LAND COURT DATED: OCTOBER 14, 1948
BY ORDER OF THE LAND COURT:
REGISTRAR OF THE LAND COURT

Filed Oct. 11, 1948
Abraham K. Akana
Assistant Registrar

NOTE: Area of Easement = 601 Sq. Ft.

Tax Map Key: 3-4-02-31

Parcel 20
Palolo Valley Trunk Sewers
Unit II

10" x 15" = 1.0 ¢