284

MAP 136

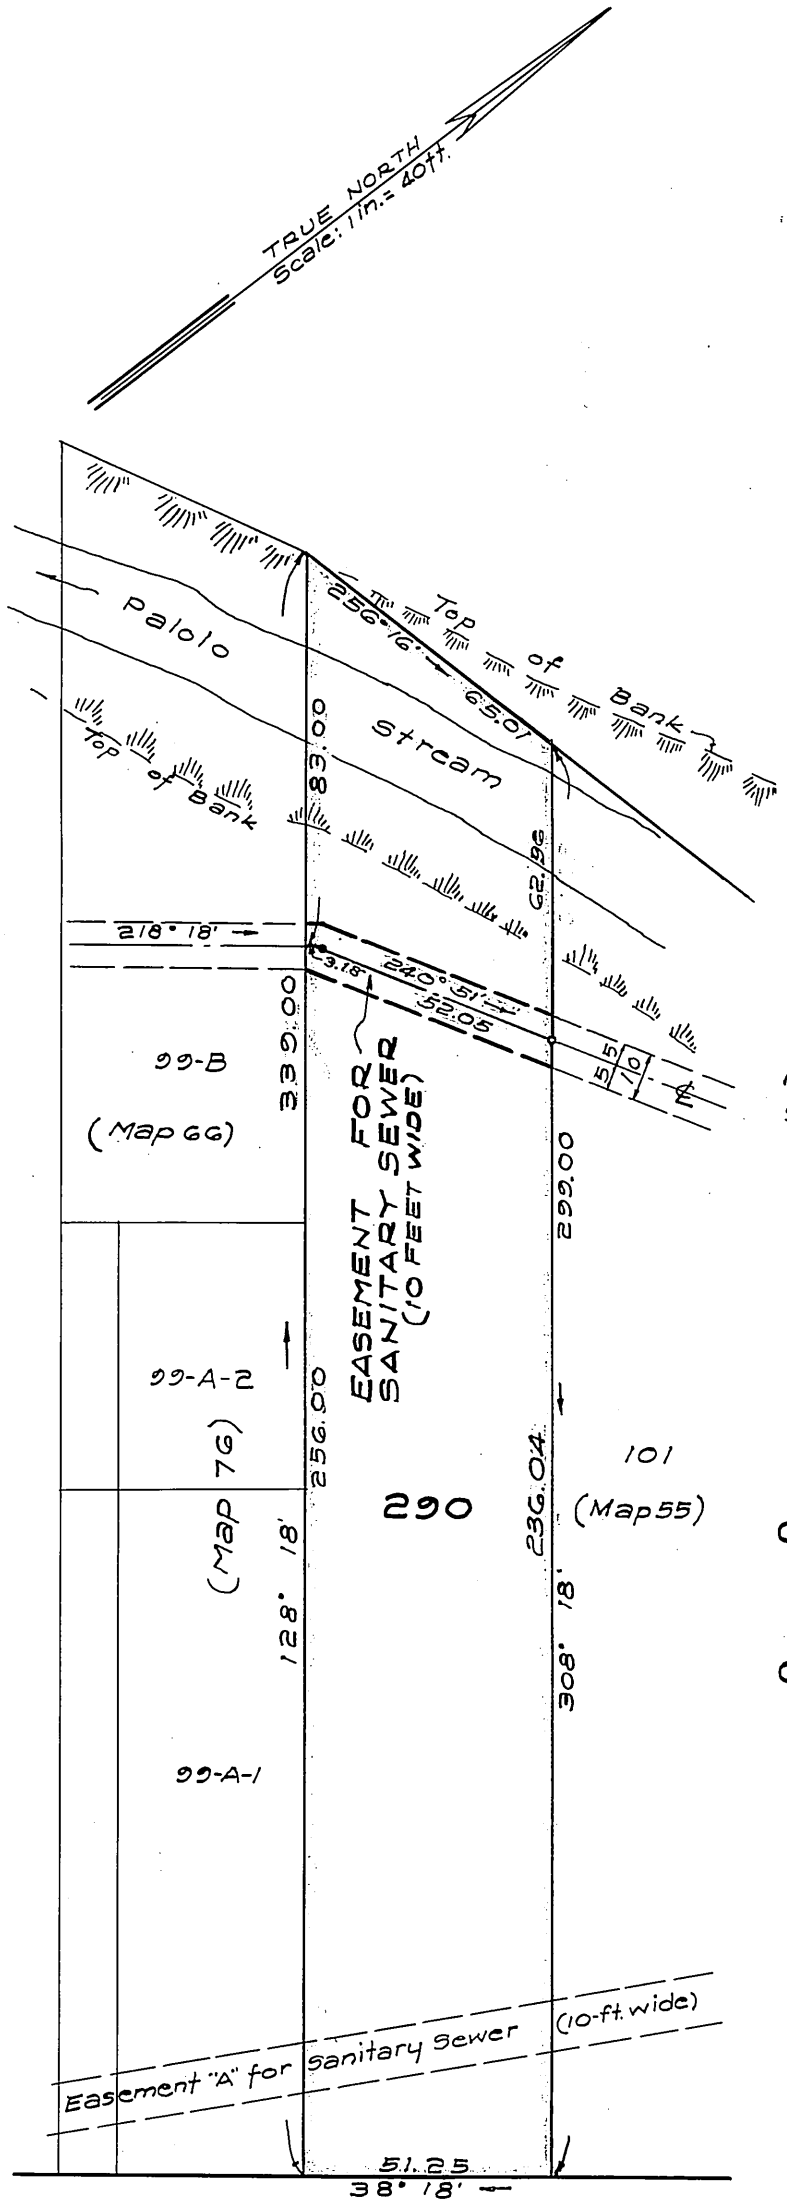

LAND COURT
TERRITORY OF HAWAII

LAND COURT APPLICATION 284

DELINEATION OF EASEMENT
FOR SANITARY SEWER
ACROSS LOT 290
AS SHOWN ON MAP 116
PALOLO VALLEY, HONOLULU, OAHU, T.H.

HONOLULU, T. H.
SEPT. 29, 1948

D. KEALALIO
REGISTERED LAND SURVEYOR
No. 4
HAWAII, U.S.A.

DEPARTMENT OF PUBLIC WORKS
CITY AND COUNTY OF HONOLULU
BUREAU OF PLANS

BY: D. Kealalio
Registered Professional Surveyor
Certificate Number 4-S

OWNER: Yasumichi Fuse

OWNER'S CERTIFICATE OF TITLE: 41,321

AUTHORIZED AND APPROVED BY ORDER OF THE JUDGE
OF THE LAND COURT DATED: OCTOBER 18, 1948.
BY ORDER OF THE LAND COURT:
REGISTRAR OF THE LAND COURT

NOTE: Area of Easement = 552 Sq. Ft.

Filed Oct. 14, 1948
Abraham Akaka
Assistant Registrar

Tax Map Key: 3-4-02-37

Parcel 23
Palolo Valley Trunk Sewers
Unit II

10" x 15" = 1.0 ∅