MAP 137

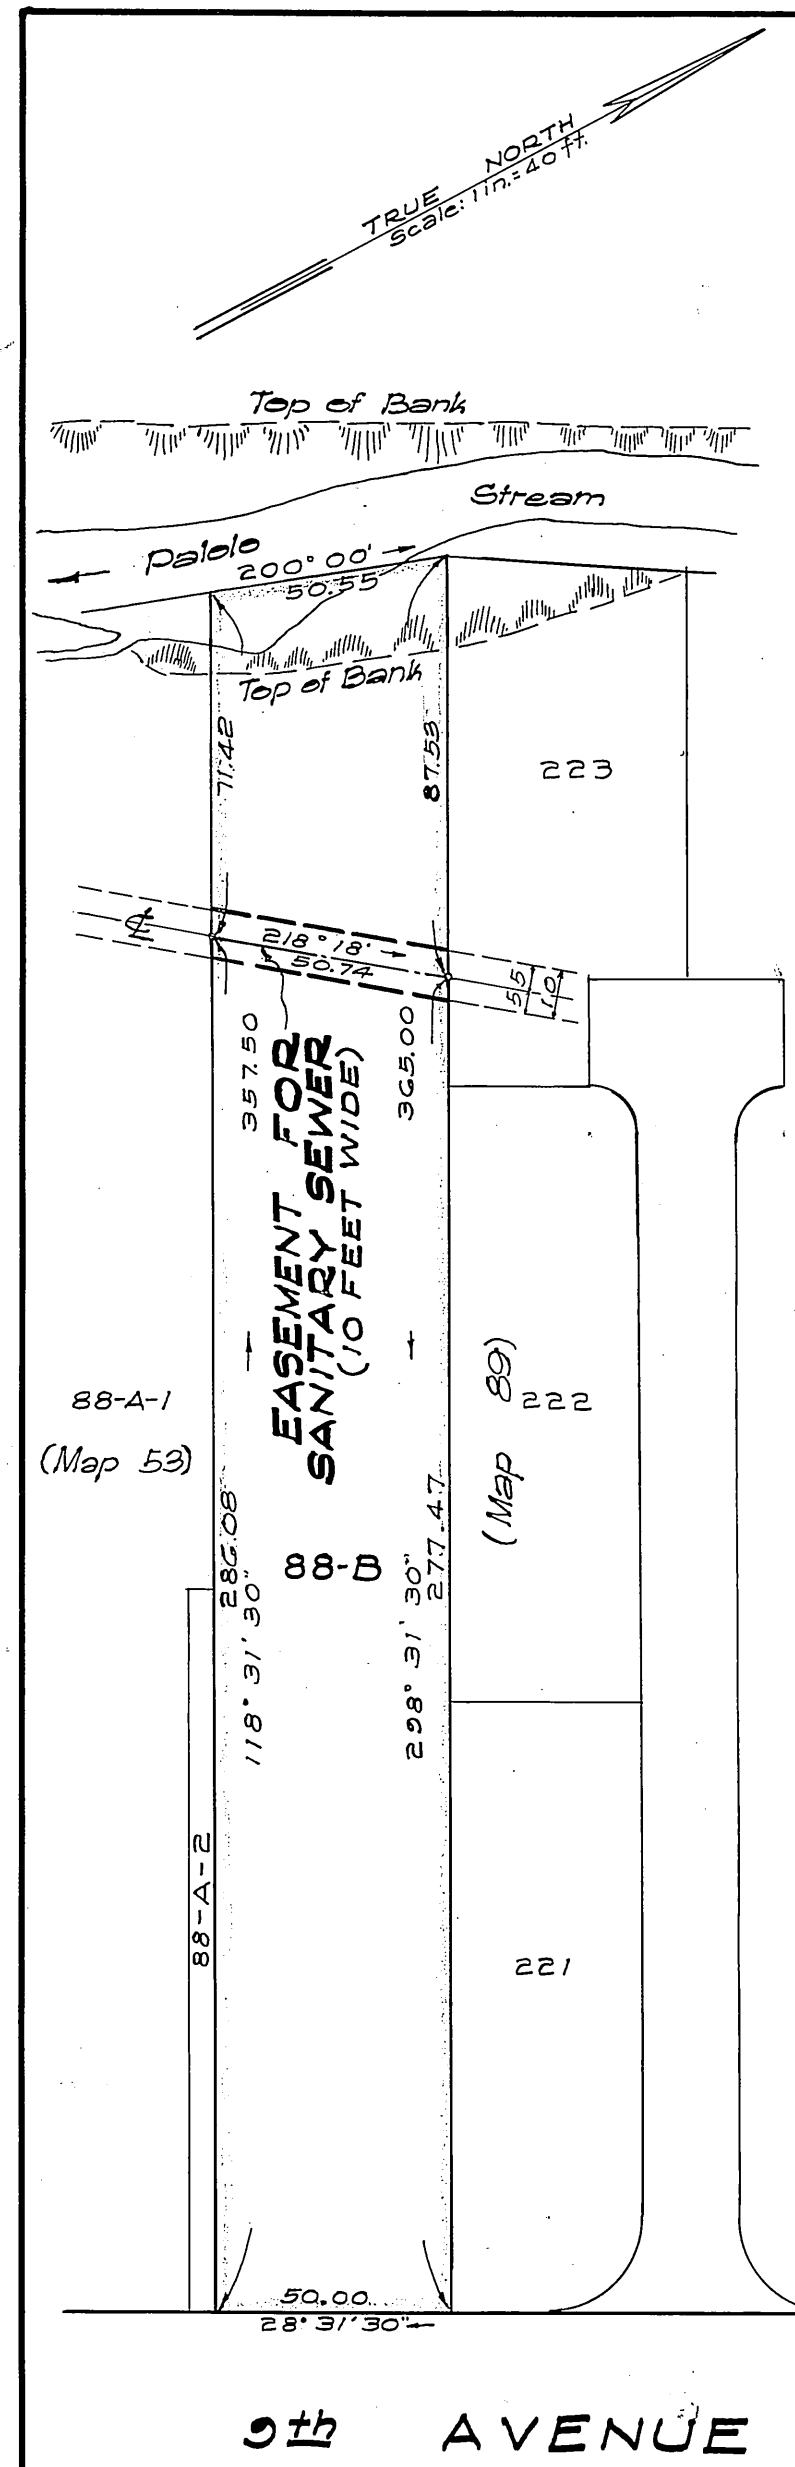

LAND COURT
TERRITORY OF HAWAII

LAND COURT APPLICATION 284

DELINEATION OF EASEMENT
FOR SANITARY SEWER
ACROSS LOT 88-B
AS SHOWN ON MAP 7
PALOLO VALLEY, HONOLULU, OAHU, T. H.

HONOLULU, T. H.
SEPT. 23, 1948

D. KEALALIO
REGISTERED LAND SURVEYOR No. 4
HAWAII, U.S.A.

DEPARTMENT OF PUBLIC WORKS
CITY AND COUNTY OF HONOLULU
BUREAU OF PLANS

BY: D. Kealalio
Registered Professional Surveyor
Certificate Number 4-S

OWNERS: Manuel Peterson Silva and Thelma Camara Silva

OWNERS' CERTIFICATE OF TITLE: 19,753

AUTHORIZED AND APPROVED BY ORDER OF THE JUDGE OF THE LAND COURT DATED: OCTOBER 26, 1948.

BY ORDER OF THE LAND COURT:
REGISTRAR OF THE LAND COURT

Filed Oct. 20, 1948
Abraham Y. Akana
Assistant Registrar

Note: Area of Easement = 507 Sq. Ft.

Tax Map Key: 3-4-01-36

Parcel 16
Palolo Valley Trunk Sewers
Unit II

10" x 15" = 1.0 ft