MAP 139

LAND COURT
TERRITORY OF HAWAII

LAND COURT APPLICATION 284

DELINEATION OF EASEMENT
FOR SANITARY SEWER
ACROSS LOT 223
AS SHOWN ON MAP 89
PALOLO VALLEY, HONOLULU, OAHU, T.H.

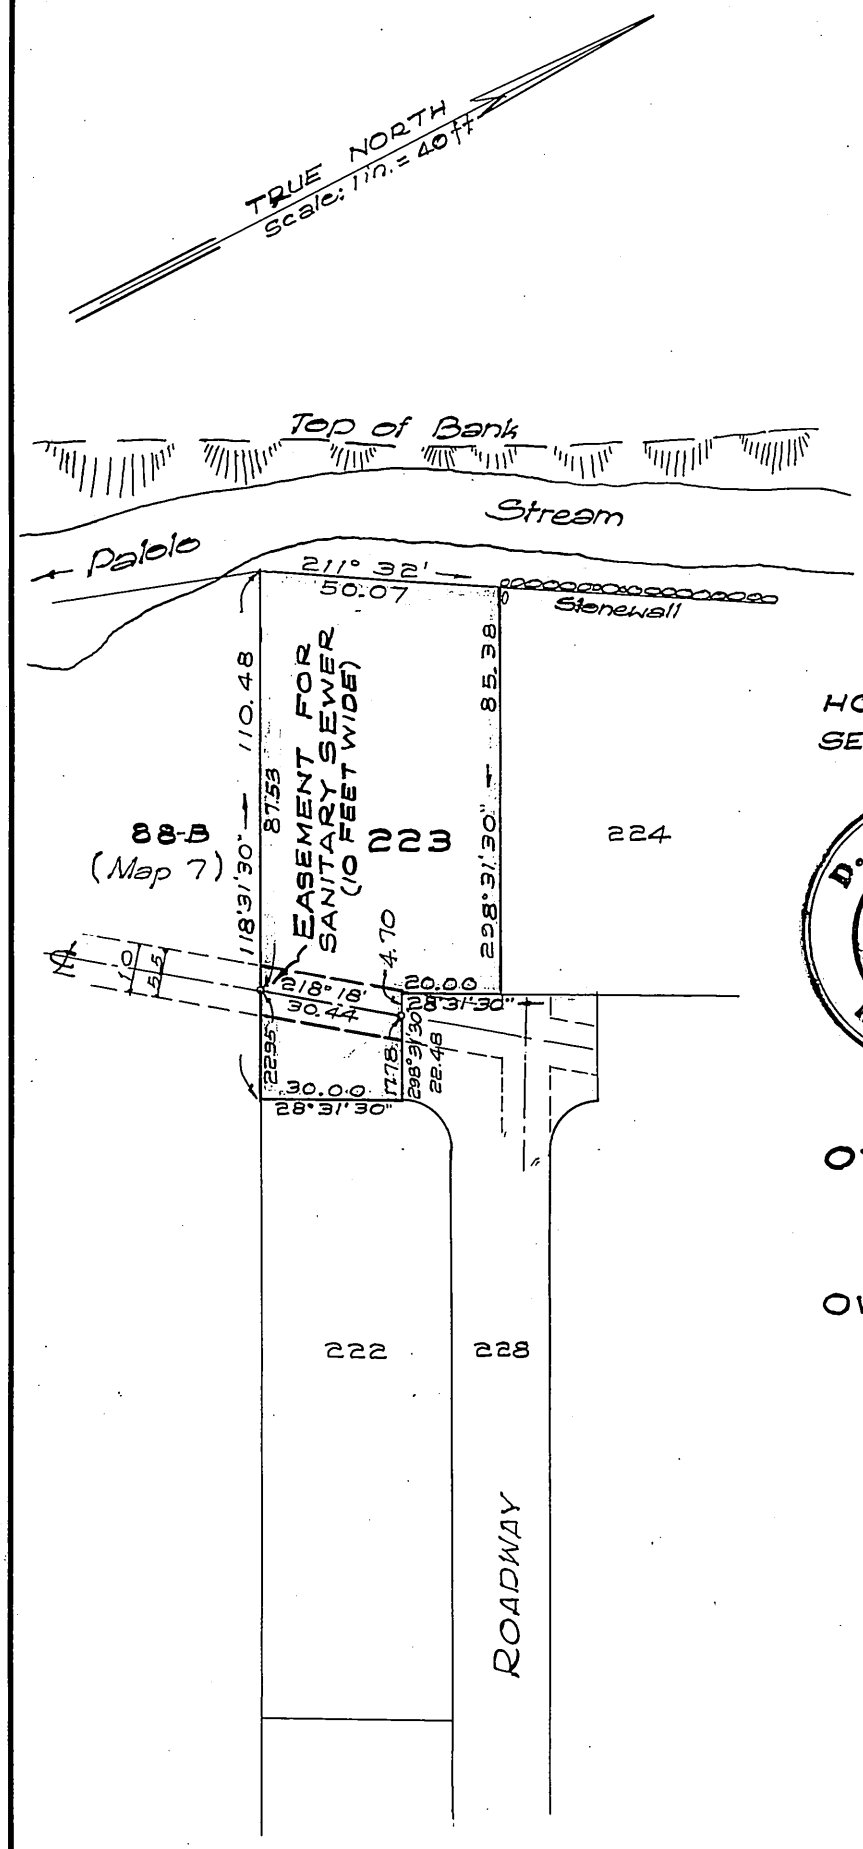

HONOLULU, T. H.
SEPT. 23, 1948

D. KEALALIO
REGISTERED LAND SURVEYOR No. 4
HAWAII, U.S.A.

DEPARTMENT OF PUBLIC WORKS
CITY AND COUNTY OF HONOLULU
BUREAU OF PLANS

BY: D. Kealalio
Registered Professional Surveyor
Certificate Number 4-S

OWNERS: Shoichi Kunishige and Sachiko Kunishige

OWNERS' CERTIFICATE OF TITLE: 41,504

AUTHORIZED AND APPROVED BY ORDER OF THE JUDGE
OF THE LAND COURT DATED: OCTOBER 26, 1948.
BY ORDER OF THE LAND COURT:
REGISTRAR OF THE LAND COURT

Filed Oct. 20, 1948
Abraham W. Akana
Assistant Registrar

NOTE: Area of Easement: 304 Sq. Ft.

Tax Map Key: 3-4-01-80

Parcel 17
Palolo Valley Trunk Sewer
Unit II

10" x 15" = 1.0¢