MAP 141

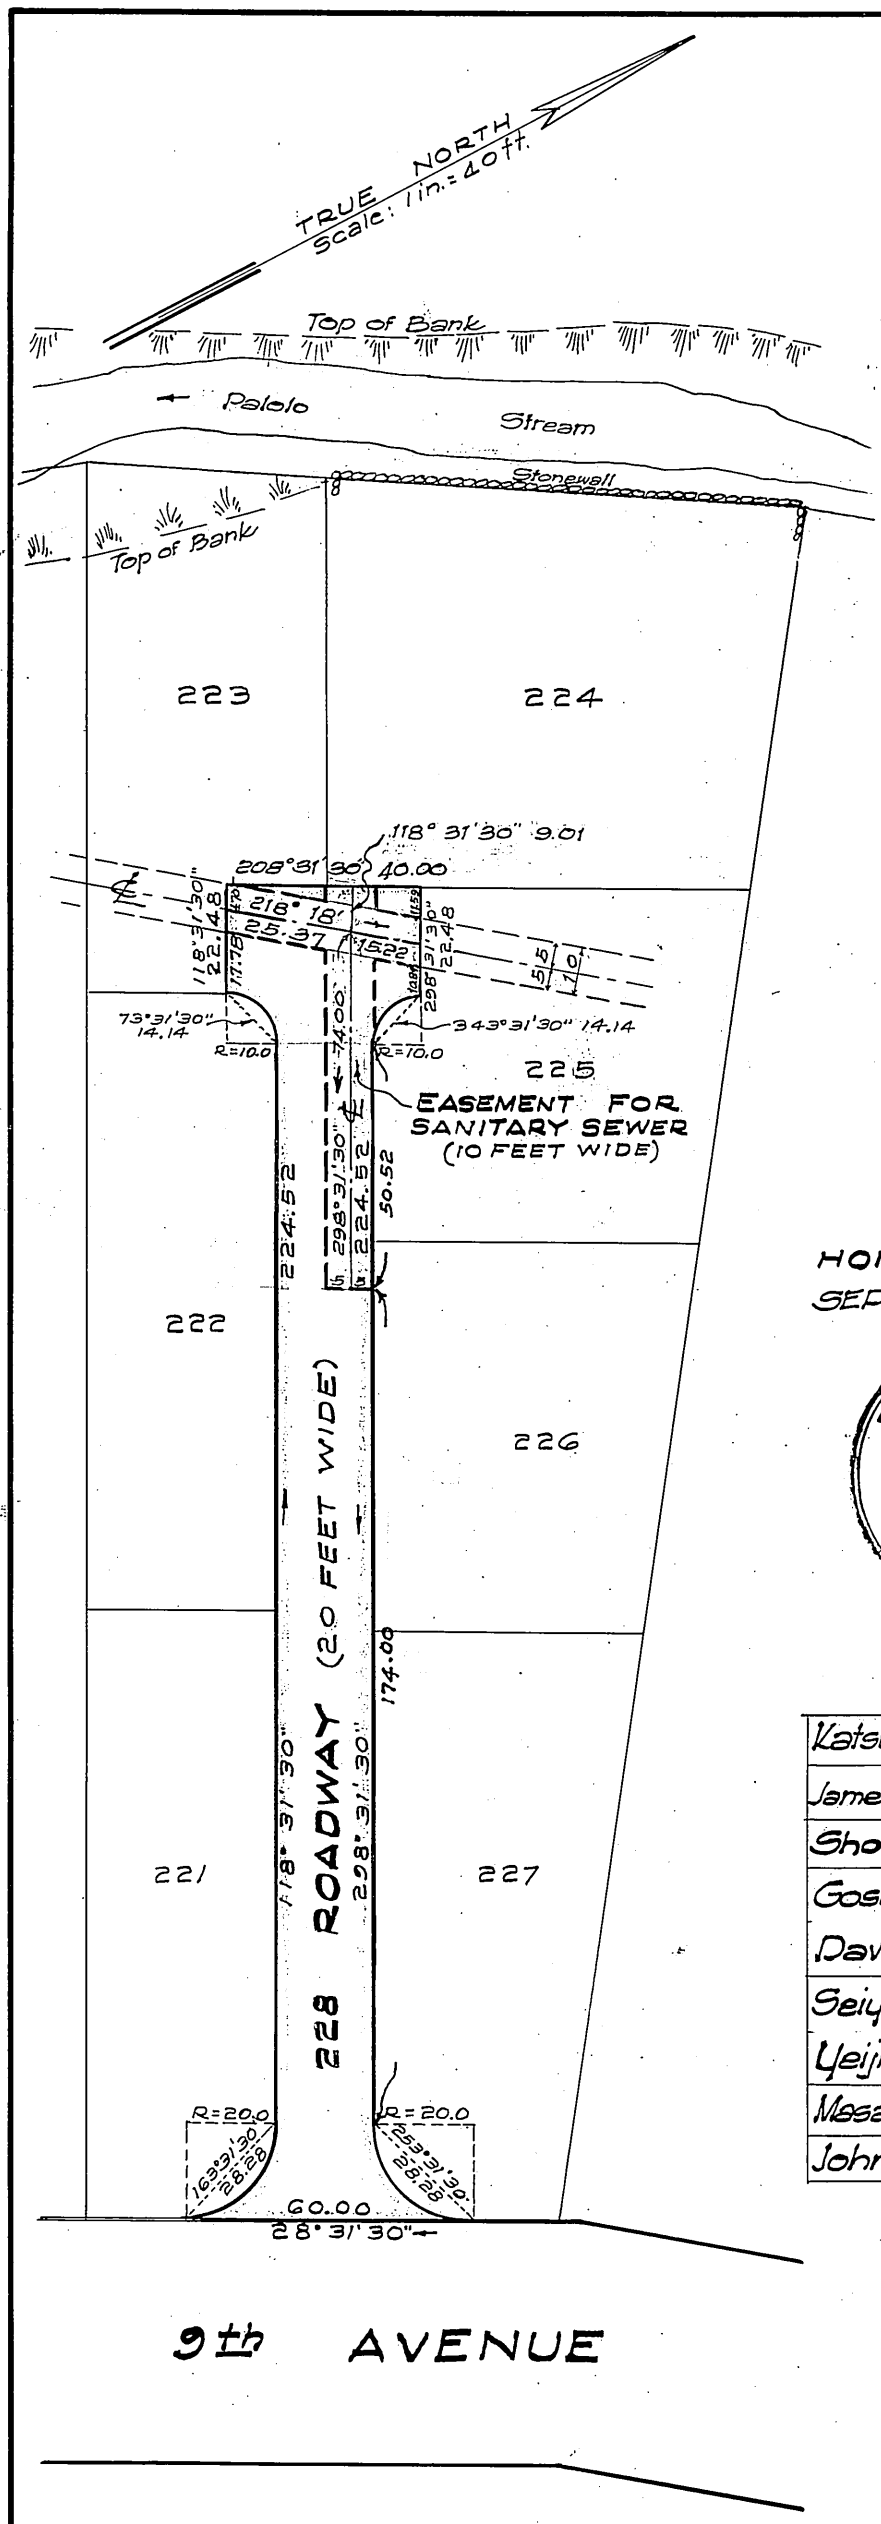


# LAND COURT
## TERRITORY OF HAWAII

## LAND COURT APPLICATION 284

DELINEATION OF EASEMENT
FOR SANITARY SEWER
ACROSS LOT 228
AS SHOWN ON MAP 89
PALOLO VALLEY, HONOLULU, OAHU, T.H.

HONOLULU, T. H.
SEPT. 23, 1948

D. KEALALIO
REGISTERED LAND SURVEYOR No. 4
HAWAII, U.S.A.

DEPARTMENT OF PUBLIC WORKS
CITY AND COUNTY OF HONOLULU
BUREAU OF PLANS

BY: D. Kealalio
Registered Professional Surveyor
Certificate Number 4-S

| OWNERS | OWNERS CERTIFICATE OF TITLE |
|---|---|
| Katsuo Tokumura and Edith Yukiko Tokumura | 38,917 |
| James Masao Ogura and Helen Chang Ogura | 39,284 |
| Shoichi Kunishige and Sachiko Kunishige | 41,504 |
| Gosaku Kaiura, Yoshimi Kaiura and David Susumu Kaiura | 37,259 |
| Seiyei Kobashikawa, Kamado Kobashikawa and Yeijin Edward Kobashikawa | 37,261 |
| Masao Nakahodo and Elsie Kameko Nakahodo | 37,260 |
| John De Corte | 36,926 |

AUTHORIZED AND APPROVED BY ORDER OF THE JUDGE OF THE LAND COURT DATED: OCTOBER 26, 1948.

BY ORDER OF THE LAND COURT

REGISTRAR OF THE LAND COURT

Filed Oct. 20, 1948
Abraham V. Akana
Assistant Registrar

NOTE: Area of Easement = 1,134 Sq. Ft.

Tax Map Key: 3-4-01-20

Parcel 18
Palolo Valley Trunk Sewer
Unit II

10" x 15" = 1.0¢