MAP 142

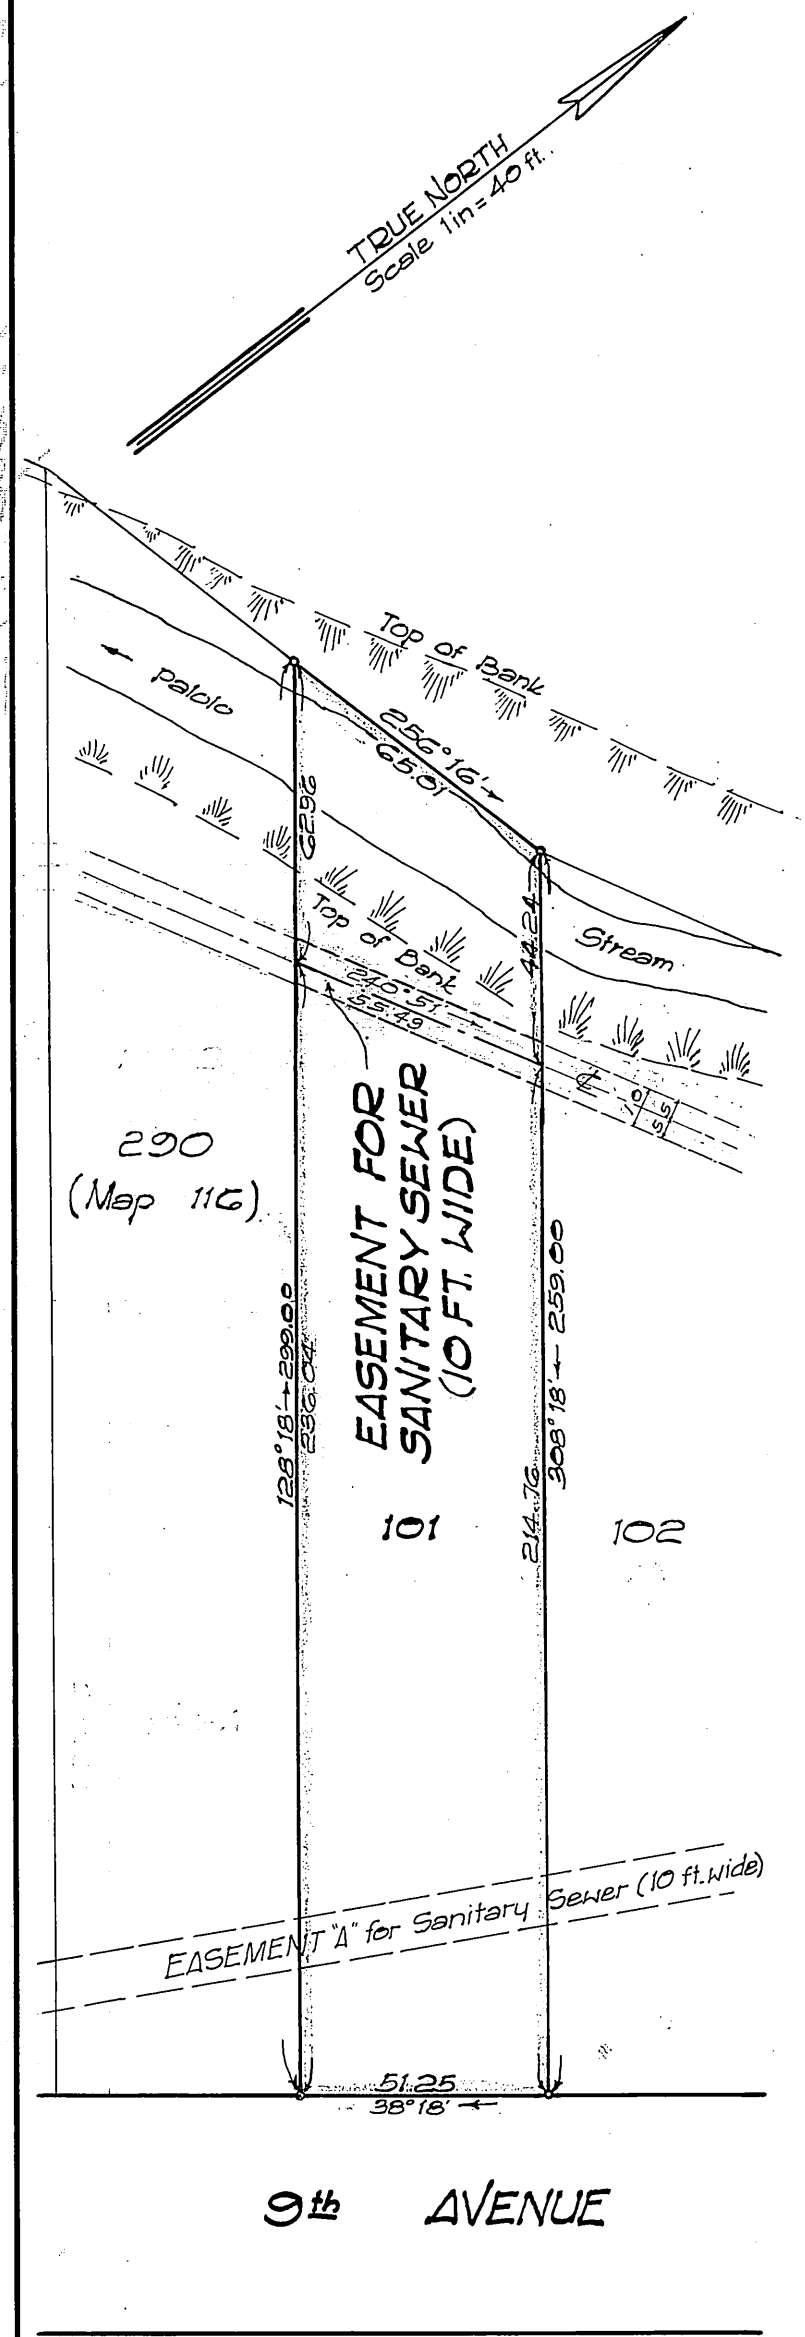

LAND COURT
TERRITORY OF HAWAII

LAND COURT APPLICATION 284

DELINEATION OF EASEMENT
FOR SANITARY SEWER
ACROSS LOT 101
AS SHOWN ON MAP 55
PALOLO VALLEY, HONOLULU, OAHU, T.H.

HONOLULU T.H.
Sept. 29, 1948

D. KEALALIO
REGISTERED LAND SURVEYOR No. 4
HAWAII, U.S.A.

DEPARTMENT OF PUBLIC WORKS
CITY AND COUNTY OF HONOLULU
BUREAU OF PLANS

BY: D. Kealalio
Registered Professional Surveyor
Certificate Number 4-S

OWNERS: Torao Tanaka, Yoshie Tanaka and Tohru Matsunaga

OWNERS' CERTIFICATE OF TITLE: 38,119

AUTHORIZED AND APPROVED BY ORDER OF THE JUDGE OF THE LAND COURT DATED OCTOBER 27, 1948.

BY ORDER OF THE LAND COURT
Abraham K. Akana
Asst REGISTRAR OF THE LAND COURT

Filed Oct. 23, 1948
Abraham K. Akana
Assistant Registrar

NOTE: Area of Easement = 555 Sq. Ft.

TAX MAP KEY: 3-4-02-23

Parcel 24
Palolo Valley Trunk Sewers
Unit II

10" X 15" = 1.0 ¢