MAP 147

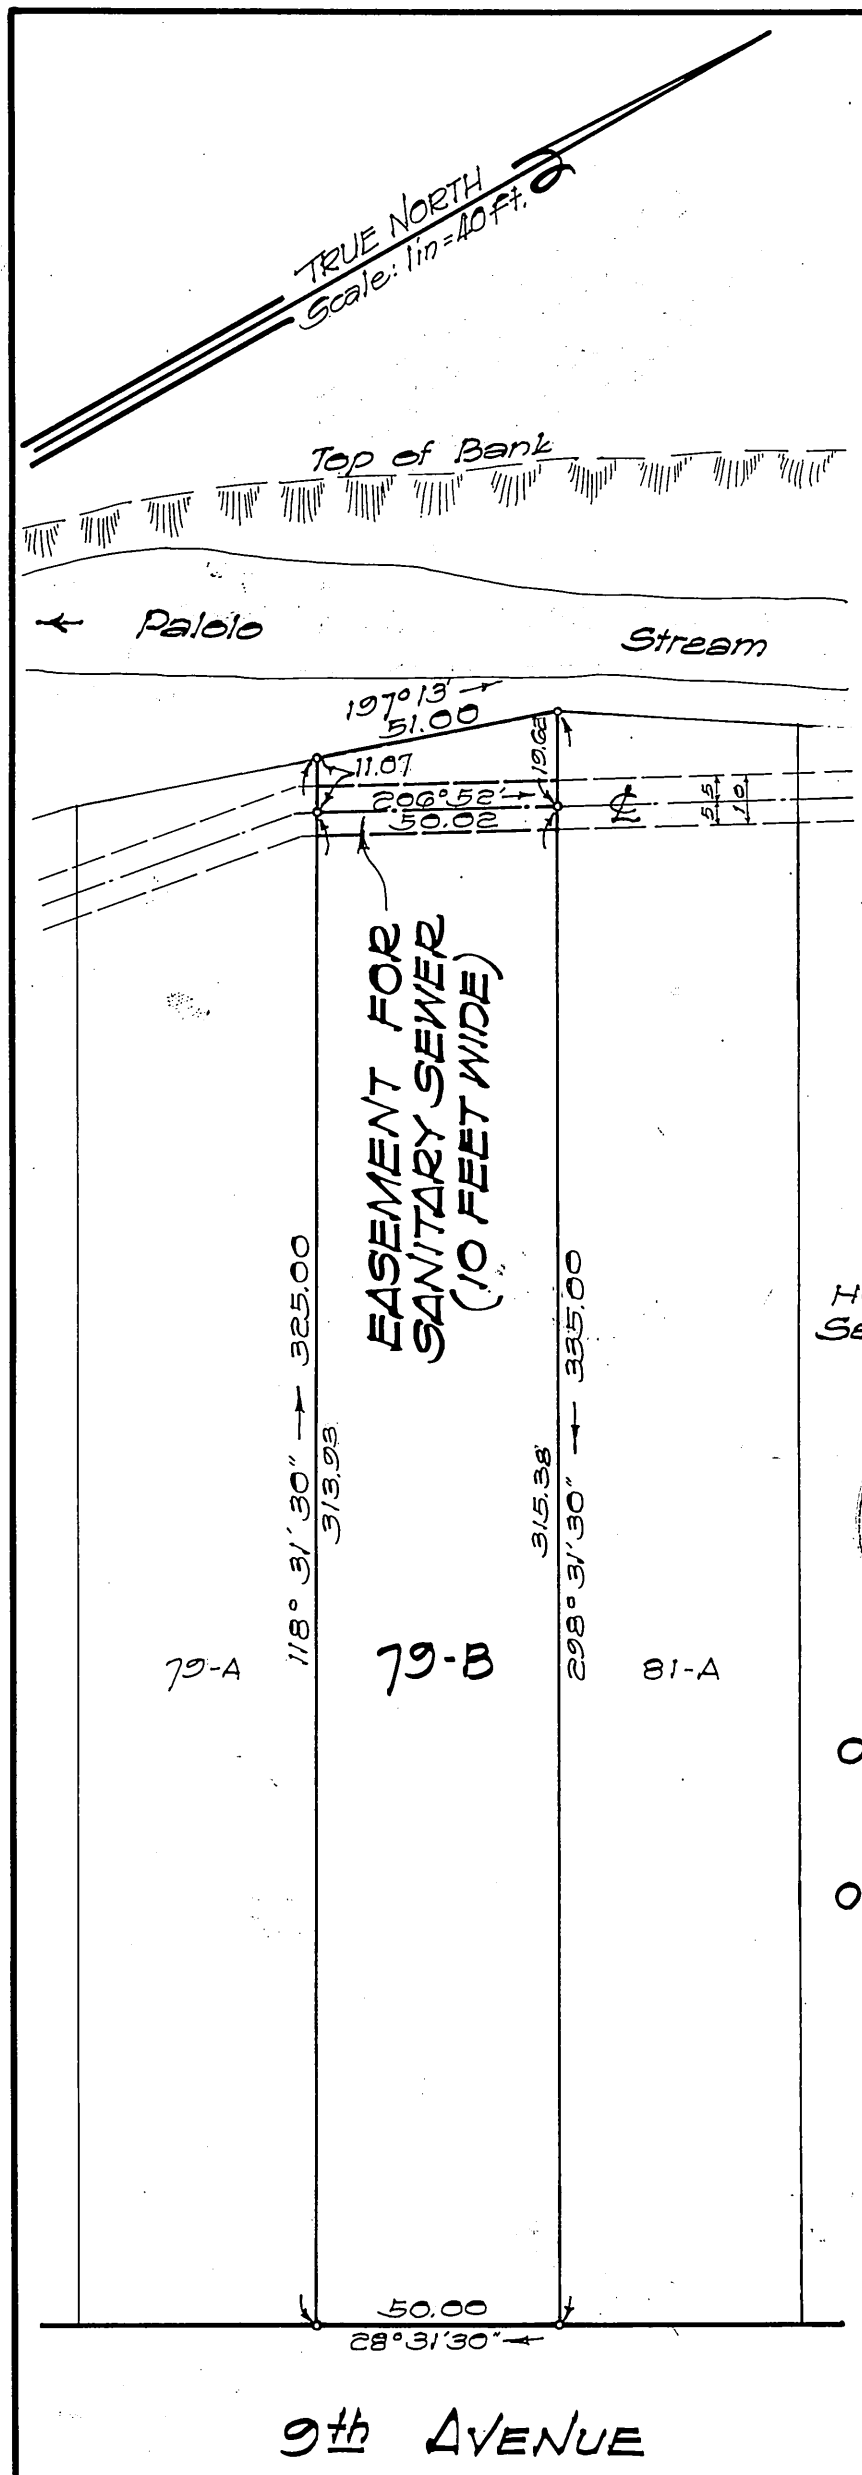

LAND COURT
TERRITORY OF HAWAII

LAND COURT APPLICATION 284

DELINEATION OF EASEMENT
FOR SANITARY SEWER
ACROSS LOT 79-B
AS SHOWN ON MAP 7
PALOLO VALLEY, HONOLULU, OAHU, T.H.

HONOLULU, T. H.
Sept. 20, 1948

D. KEALALIO
REGISTERED LAND SURVEYOR No. 4
HAWAII, U.S.A.

DEPARTMENT OF PUBLIC WORKS
CITY AND COUNTY OF HONOLULU
BUREAU OF PLANS
BY: D. Kealalio
Registered Professional Surveyor
Certificate Number 4-S

OWNERS: Louis Robello Sylva and Alice Kaulia Sylva

OWNERS' CERTIFICATE OF TITLE: 18,021

AUTHORIZED AND APPROVED BY ORDER OF THE JUDGE OF THE LAND COURT DATED: JANUARY 14, 1949.

BY ORDER OF THE LAND COURT:

REGISTRAR OF THE LAND COURT

Filed Jan. 6, 1949
Abraham K. Akana
Assistant Registrar

NOTE: Area of Easement: 500 Sq. Ft.

Tax Map Key: 3-4-01-27

Parcel 8
Palolo Valley Trunk Sewers
Unit II

10" x 15" = 1.0 ¢