MAP 160

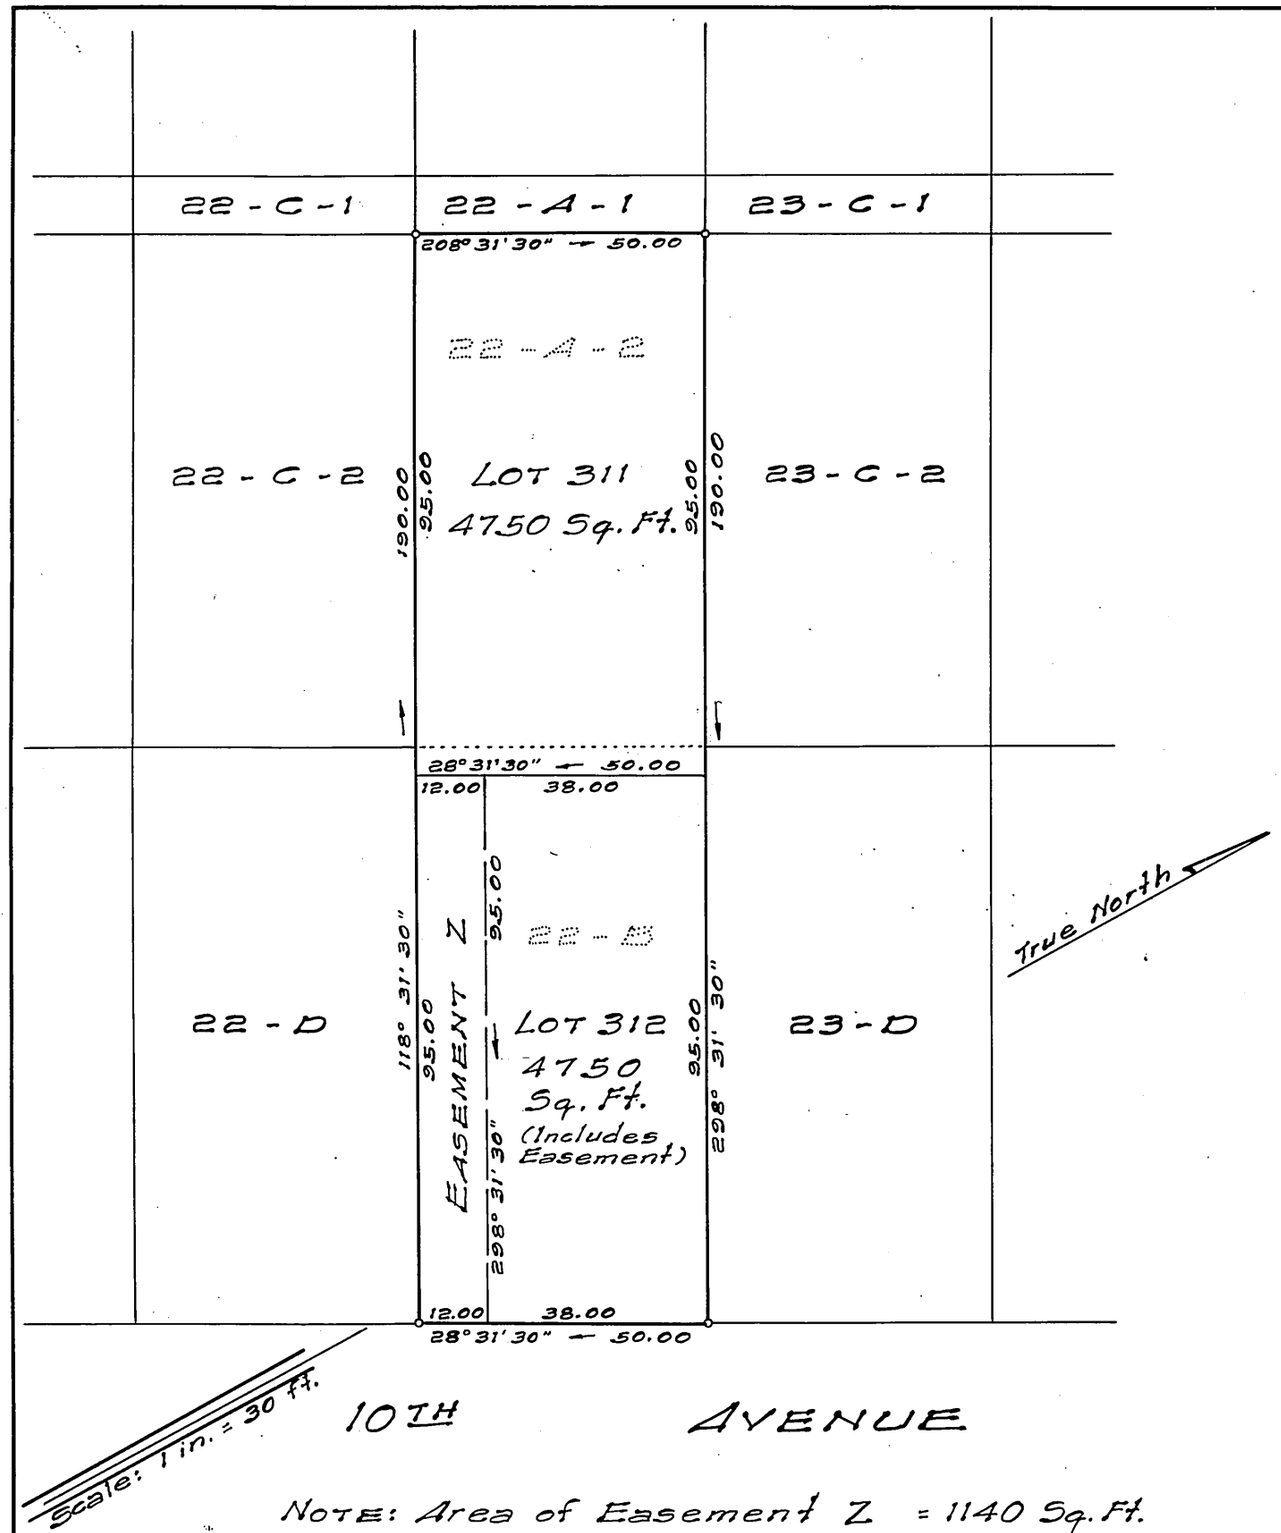

LAND COURT

TERRITORY OF HAWAII

LAND COURT APPLICATION 284

CONSOLIDATION OF LOT 22-A-2 AS SHOWN ON MAP 23
AND LOT 22-B AS SHOWN ON MAP 4
AND RESUBDIVISION OF SAID CONSOLIDATION
INTO LOTS 311 AND 312
AND DESIGNATION OF EASEMENT Z
AT PALOLO, HONOLULU, OAHU, T.H.

419 S.M. Damon Bldg.
Honolulu, T. H.
Feb. 23, 1950

Fred. E. Harvey
Surveyor and Maker of Plan
Registered Certificate 79-ES

FRED E. HARVEY
REGISTERED LAND SURVEYOR
No. 79
HAWAII, U.S.A.

OWNERS: FELIX LAPENIA
PETRA LAPENIA
Owner's Certificate of Title: 45,462

AUTHORIZED AND APPROVED BY ORDER OF THE JUDGE OF THE LAND COURT DATED: SEPTEMBER 6, 1950.
BY ORDER OF THE COURT.

Abraham N. Akana
Asst REGISTRAR OF THE LAND COURT.

Filed Aug. 31, 1950
Abraham N. Akana
Assistant Registrar

NOTE: Area of Easement Z = 1140 Sq. Ft.

Tax Map Key: 3-3-40-4

10" X 15" = 1 Sq. Ft.

(1)
9