MAP 164

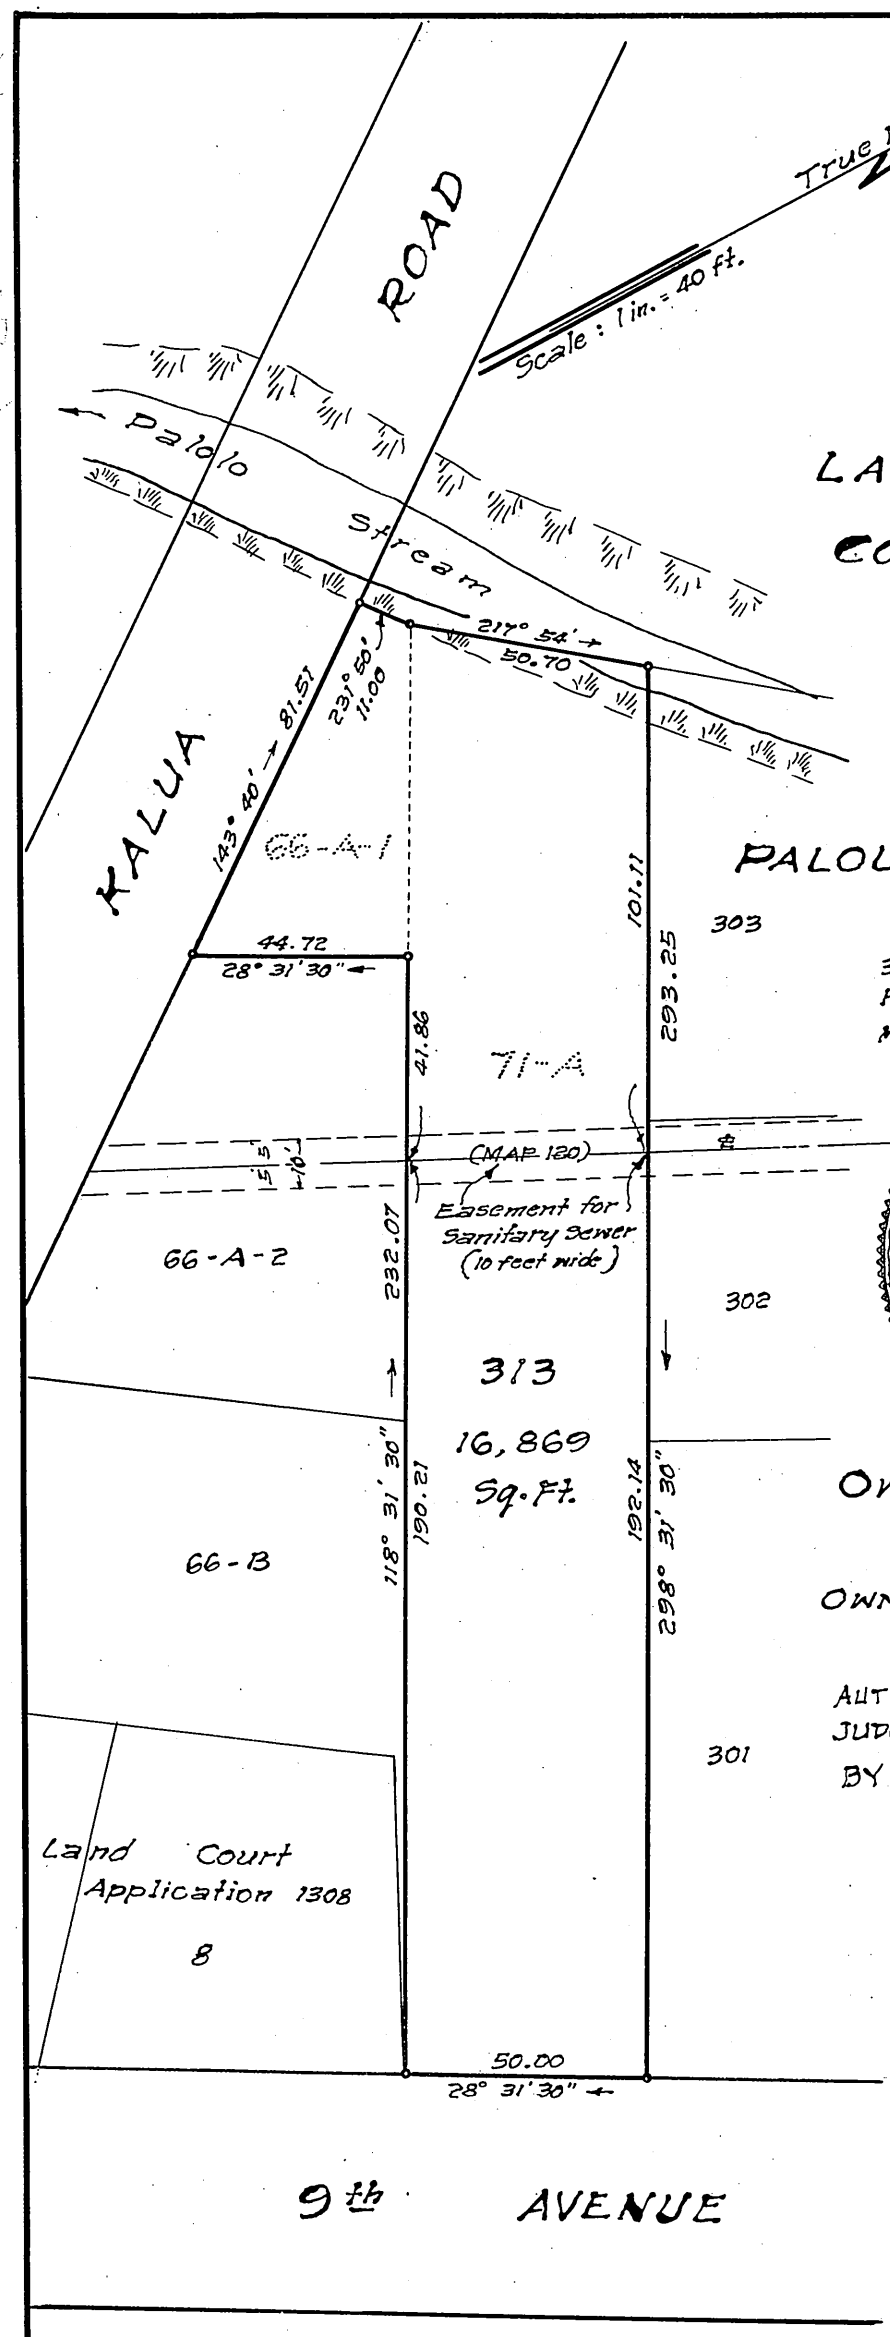

LAND COURT

TERRITORY OF HAWAII

LAND COURT APPLICATION 284

CONSOLIDATION OF LOT 66-A-1
AS SHOWN ON MAP 163
AND LOT 71-A
AS SHOWN ON MAP 7
INTO LOT 313
PALOLO VALLEY, HONOLULU, OAHU, T.H.

3131 Olu St.
Honolulu, T.H.
March 8, 1951

James C. Zane
Surveyor and Maker of Plan
Registered Certificate 332-S

JAMES C. ZANE
REGISTERED LAND SURVEYOR
No. 332
HAWAII, U.S.A.

OWNERS: William John Hughes and Clara Violet Hughes

OWNERS' CERTIFICATES OF TITLE { 27,234 / 48,876

AUTHORIZED AND APPROVED BY ORDER OF THE JUDGE OF THE LAND COURT DATED APRIL 30, 1951
BY ORDER OF THE COURT

P. W. Lindholland
REGISTRAR OF THE LAND COURT

Filed Apr. 19, 1951
Abraham Wakeman
Assistant Registrar

Tax Map Key: 3-4-01

10" x 15" = 1.0 Sq. Ft.