MAP 169

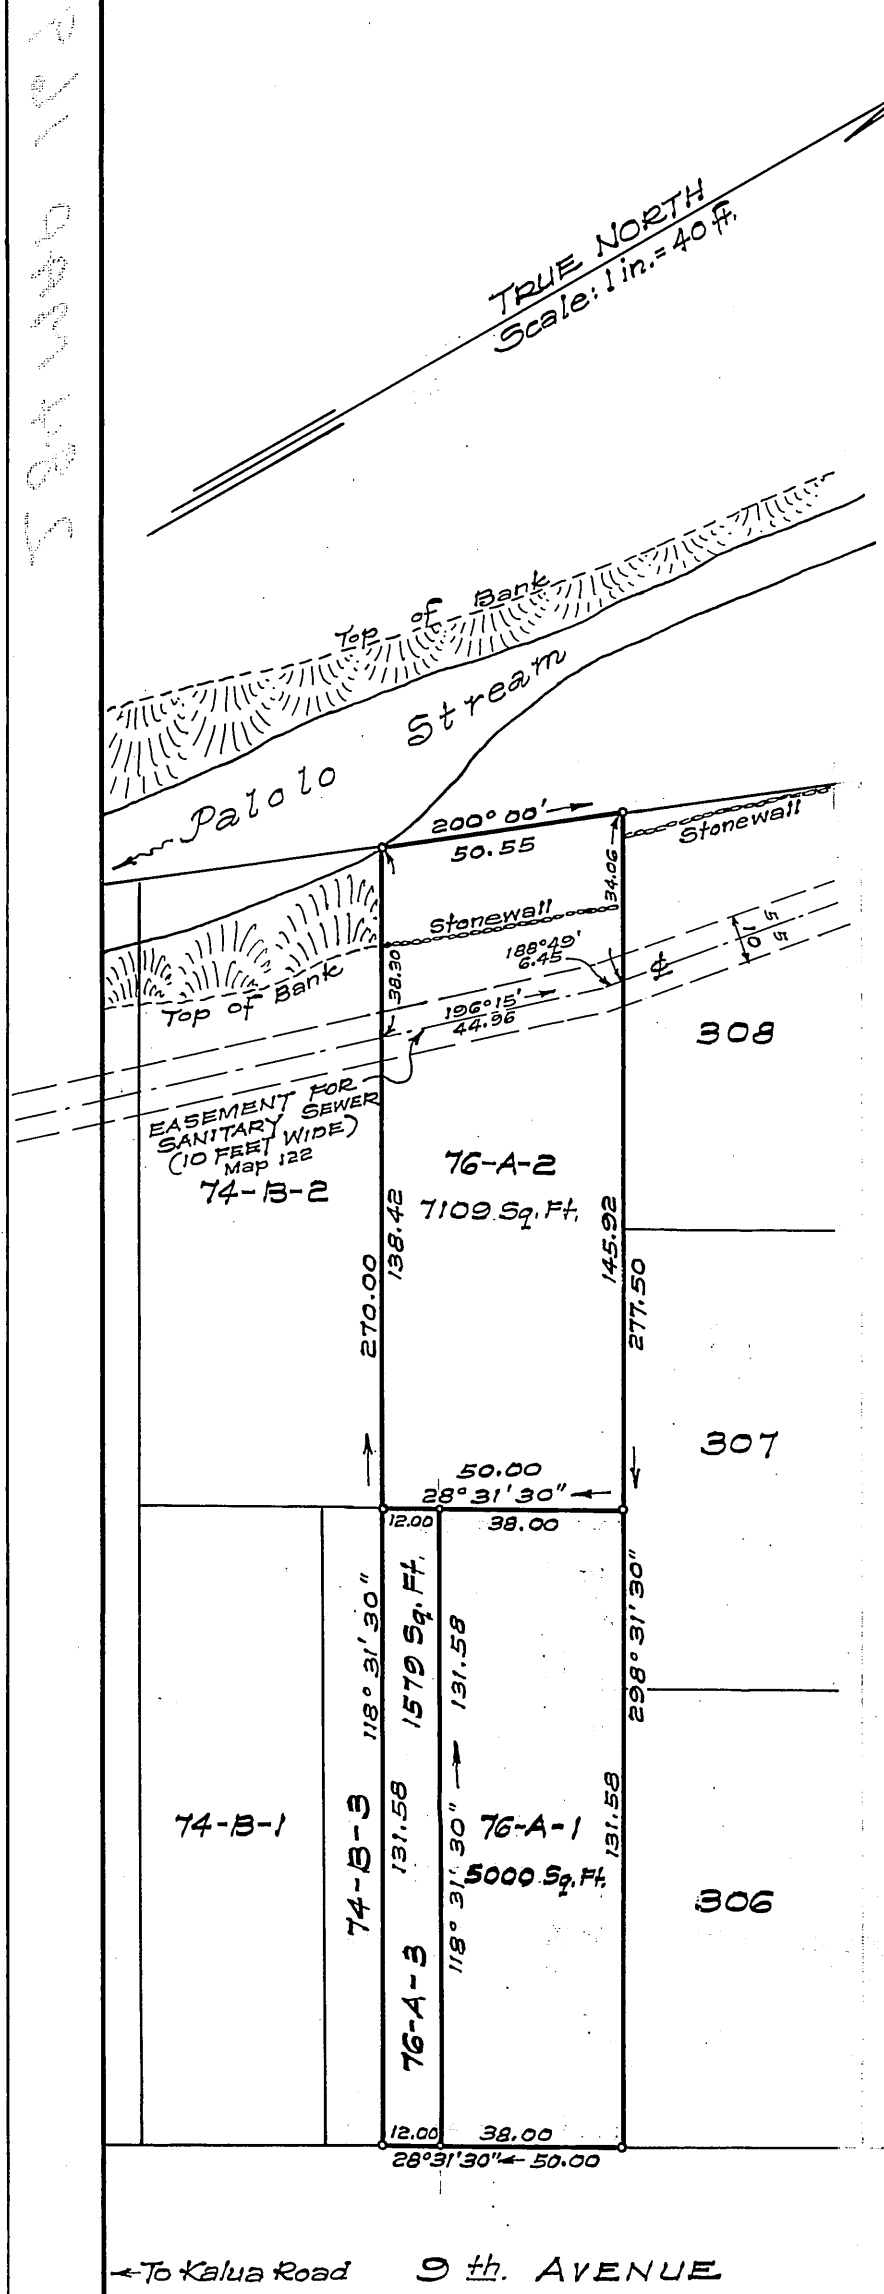

LAND COURT

TERRITORY OF HAWAII

LAND COURT APPLICATION 284

SUBDIVISION OF LOT 76-A
AS SHOWN ON MAP 7
INTO LOTS 76-A-1, 76-A-2 AND 76-A-3

PALOLO VALLEY, HONOLULU, OAHU, T. H.

March 30, 1953
1847-B Mahana St.
Honolulu, T. H.

Kiyoto Hanatani
Surveyor and Maker of Plan
Land Court Surveyor 76

KIYOTO HANATANI
REGISTERED PROFESSIONAL LAND SURVEYOR
No. 516
HAWAII, U.S.A.

OWNERS: HARRY MASAO KANETA
MILDRED RITSUYO KANETA

OWNERS' CERTIFICATE OF TITLE: 54696

AUTHORIZED AND APPROVED BY ORDER OF THE JUDGE OF THE LAND COURT DATED MAY 22, 1953.
BY ORDER OF THE COURT.

Abraham W. Akana
Asst. REGISTRAR OF THE LAND COURT.

Filed May 22, 1953
Abraham W. Akana
Assistant Registrar

Tax Map Key: 3-4-01:30

10"x15" = 1.0 ft