MAP 172

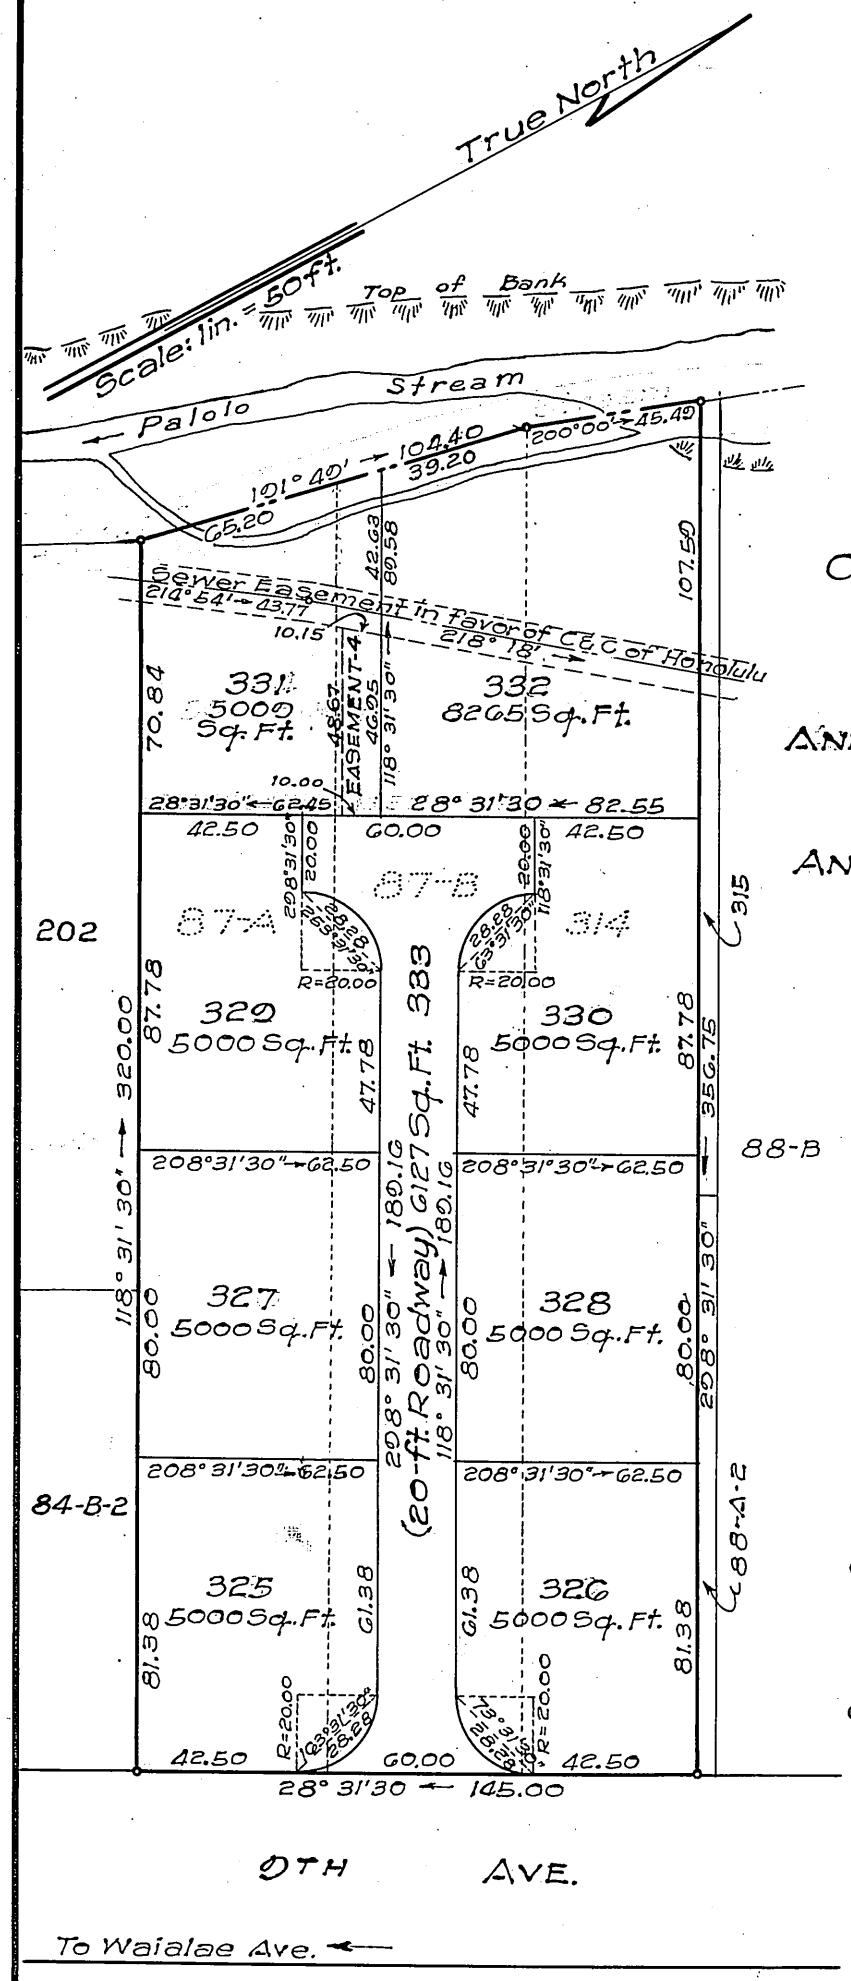

LAND COURT
TERRITORY OF HAWAII

LAND COURT APPLICATION 284

CONSOLIDATION OF LOTS 87-A AND 87-B
AS SHOWN ON MAP 7
AND LOT 314 AS SHOWN ON MAP 165
AND RESUBDIVISION OF SAID CONSOLIDATION
INTO LOTS 325 TO 333 (INCLUSIVE)
AND DESIGNATION OF EASEMENT 4 OVER LOT 331

AT PALOLO VALLEY, HONOLULU, T.H.

3131 Olu Street
Honolulu, T.H.
December 5, 1952

James C. Zane
Registered Professional Surveyor
Certificate No. 332-S

JAMES C. ZANE
REGISTERED LAND SURVEYOR
No. 332
HAWAII, U.S.A.

OWNER: Frank Robert Girod

Owner's Certificate of Title 18682, 18650 and 23990

AUTHORIZED AND APPROVED BY ORDER OF THE JUDGE OF THE LAND COURT DATED: NOVEMBER 4, 1953
BY ORDER OF THE COURT

Registrar of the Land Court
REGISTRAR OF THE LAND COURT

Note: Area of Easement 4 = 478 Sq. Ft.

Filed Oct 29, 1953
Registrar

Tax Map Key: 3-4-01

10" x 15" = 1 sq. ft.