284

MAP 192

LAND COURT

TERRITORY OF HAWAII

LAND COURT APPLICATION 284

SUBDIVISION OF LOT 31-A
AS SHOWN ON MAP 4
INTO LOTS 31-A-1 AND 31-A-2

PALOLO VALLEY, HONOLULU, OAHU, T.H.

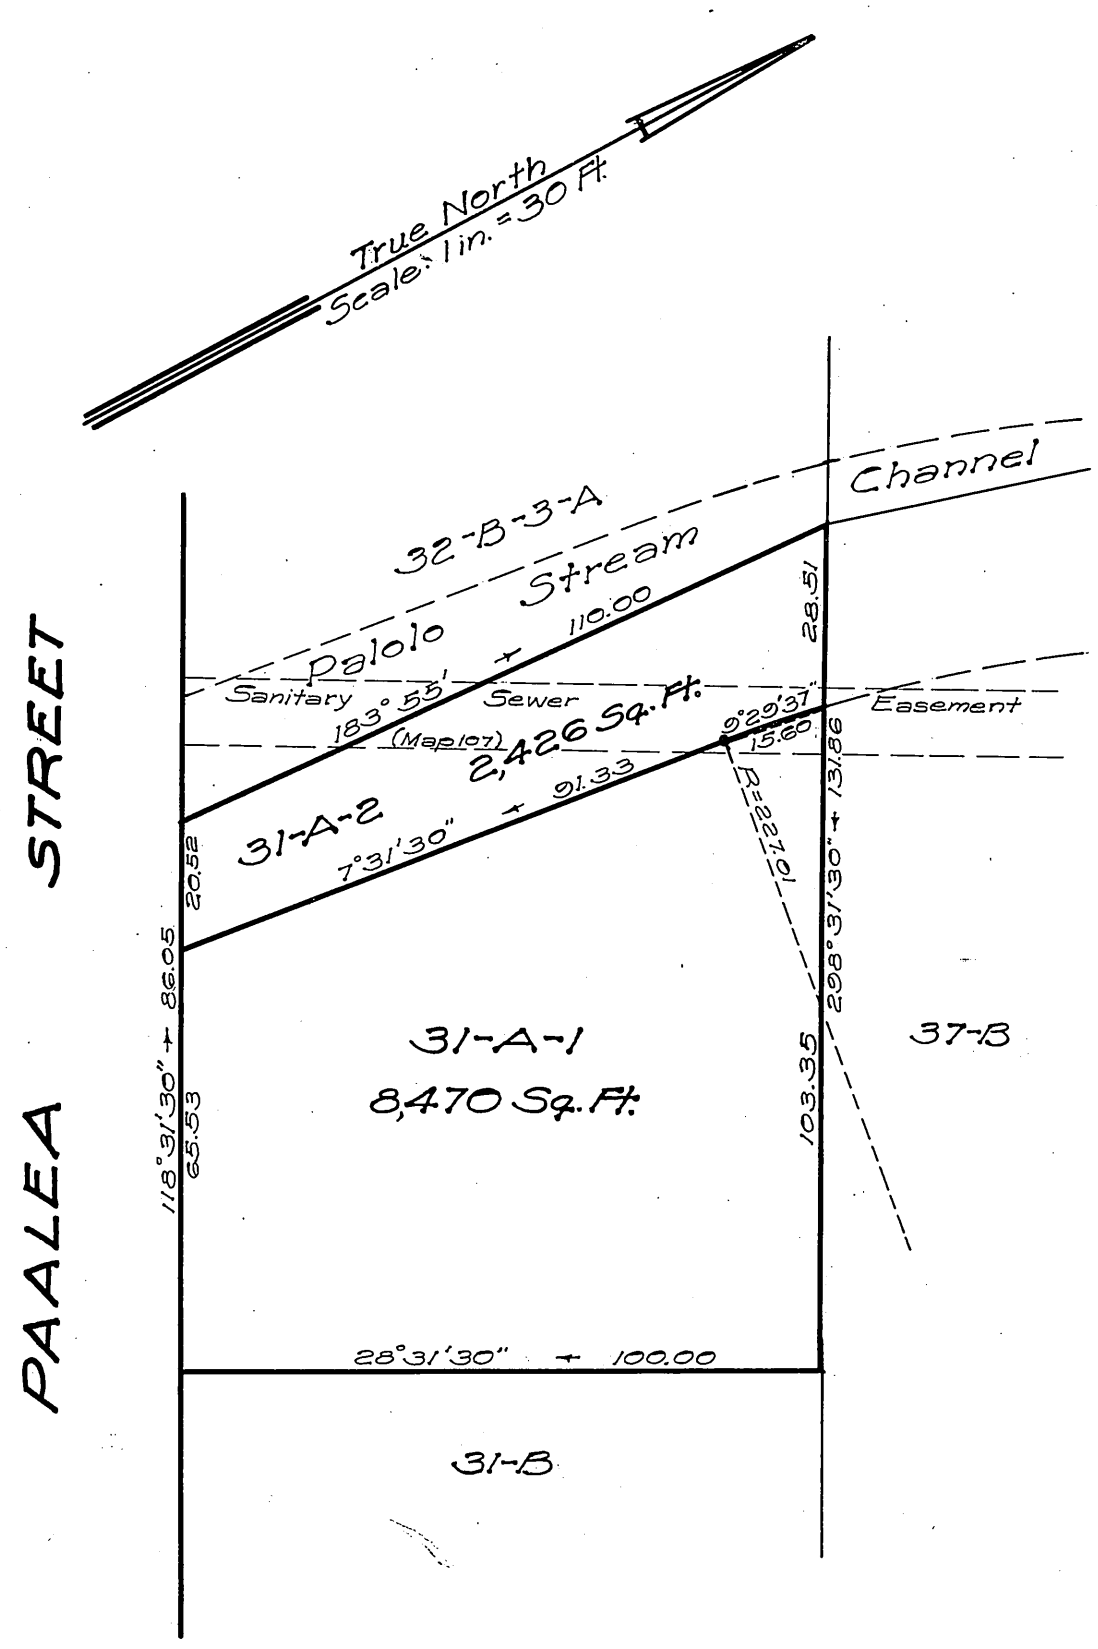

HONOLULU, T.H.
OCTOBER 21, 1953

D. KEALALIO
REGISTERED LAND SURVEYOR No. 4
HAWAII, U.S.A.

DEPARTMENT OF PUBLIC WORKS
CITY AND COUNTY OF HONOLULU
BUREAU OF PLANS

BY: D Kealalio
Registered Professional Surveyor
Certificate Number 4-S

OWNERS: Inez Kaleimomi Chun and Rebecca Waileleoakaka Digmon

OWNERS' CERTIFICATE OF TITLE: 59,992

AUTHORIZED AND APPROVED BY ORDER OF THE JUDGE OF THE LAND COURT DATED: JUNE 19, 1957.

BY ORDER OF THE COURT:

REGISTRAR OF THE LAND COURT

Filed May 22, 1956
Abraham Wakai
Assistant Registrar

Tax Map Key: 3-3-38-25

Parcel 1
Palolo Stream Flood Control-Unit IV
6-11-3-62

10" x 15" = 1.0 Sq. Ft.