MAP 203

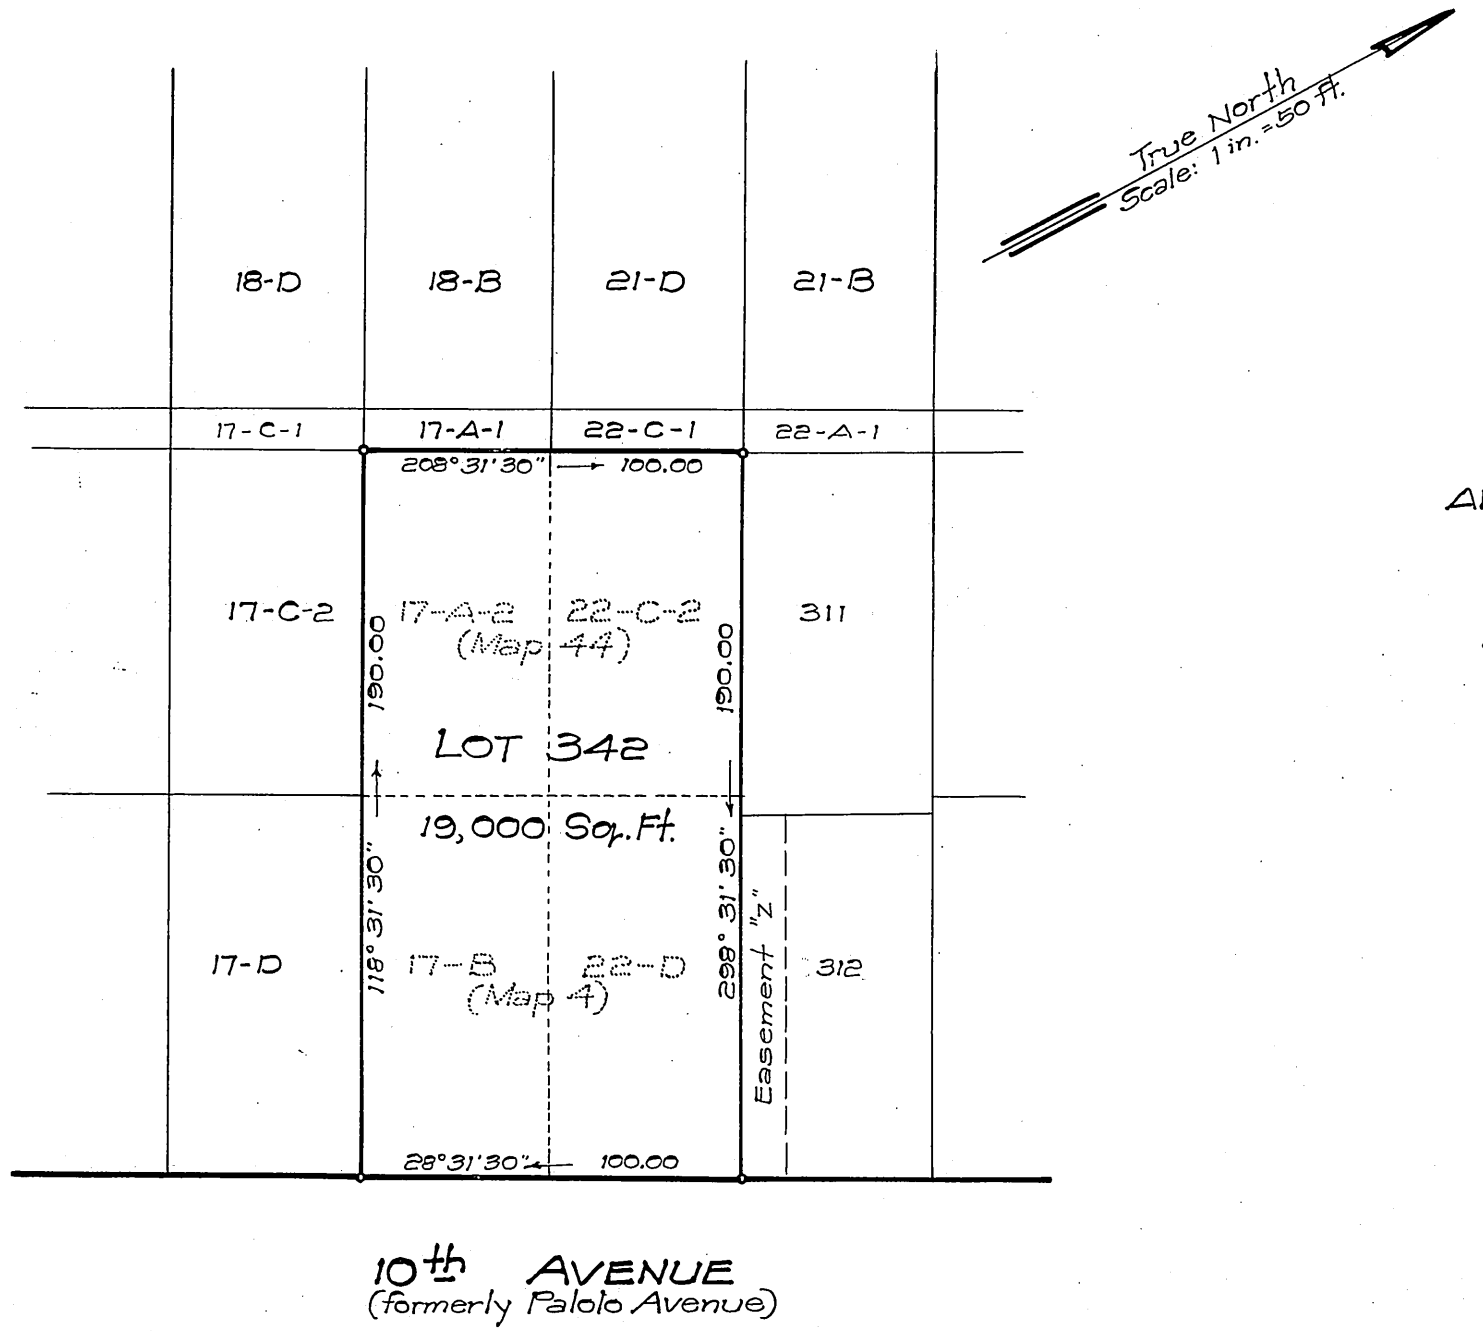

LAND COURT

STATE OF HAWAII

LAND COURT APPLICATION 284

CONSOLIDATION OF LOTS 17-B AND 22-D
AS SHOWN ON MAP 4
AND LOTS 17-A-2 AND 22-C-2 AS SHOWN ON MAP 44
INTO LOT 342

AT PALOLO VALLEY, HONOLULU, OAHU, HAWAII

Honolulu, Hawaii
January 10, 1961

Takeo Morisato
Registered Professional Surveyor
Certificate Number 611-S

TAKEO MORISATO
REGISTERED PROFESSIONAL SURVEYOR
No. 611
HAWAII, U.S.A.

Owners: Tamesuke Nomura and
Kumayo Nomura

Owners' Certificate of Title: 55,121

AUTHORIZED AND APPROVED BY ORDER OF THE JUDGE
OF THE LAND COURT DATED: APRIL 13, 1961
BY ORDER OF THE COURT:

P. Thurlbullard
REGISTRAR OF THE LAND COURT

april 12, 1961 Filed Paul Cayloff deck

Tax Map Key: 3-3-40-63

10" X 15" = 1 sq. ft.