284

MAP 220

LAND COURT

STATE OF HAWAII

LAND COURT APPLICATION 284

SUBDIVISION OF LOT 30-B
AS SHOWN ON MAP 4
INTO LOTS 30-B-1 AND 30-B-2
AT PALOLO VALLEY, HONOLULU, OAHU, HAWAII

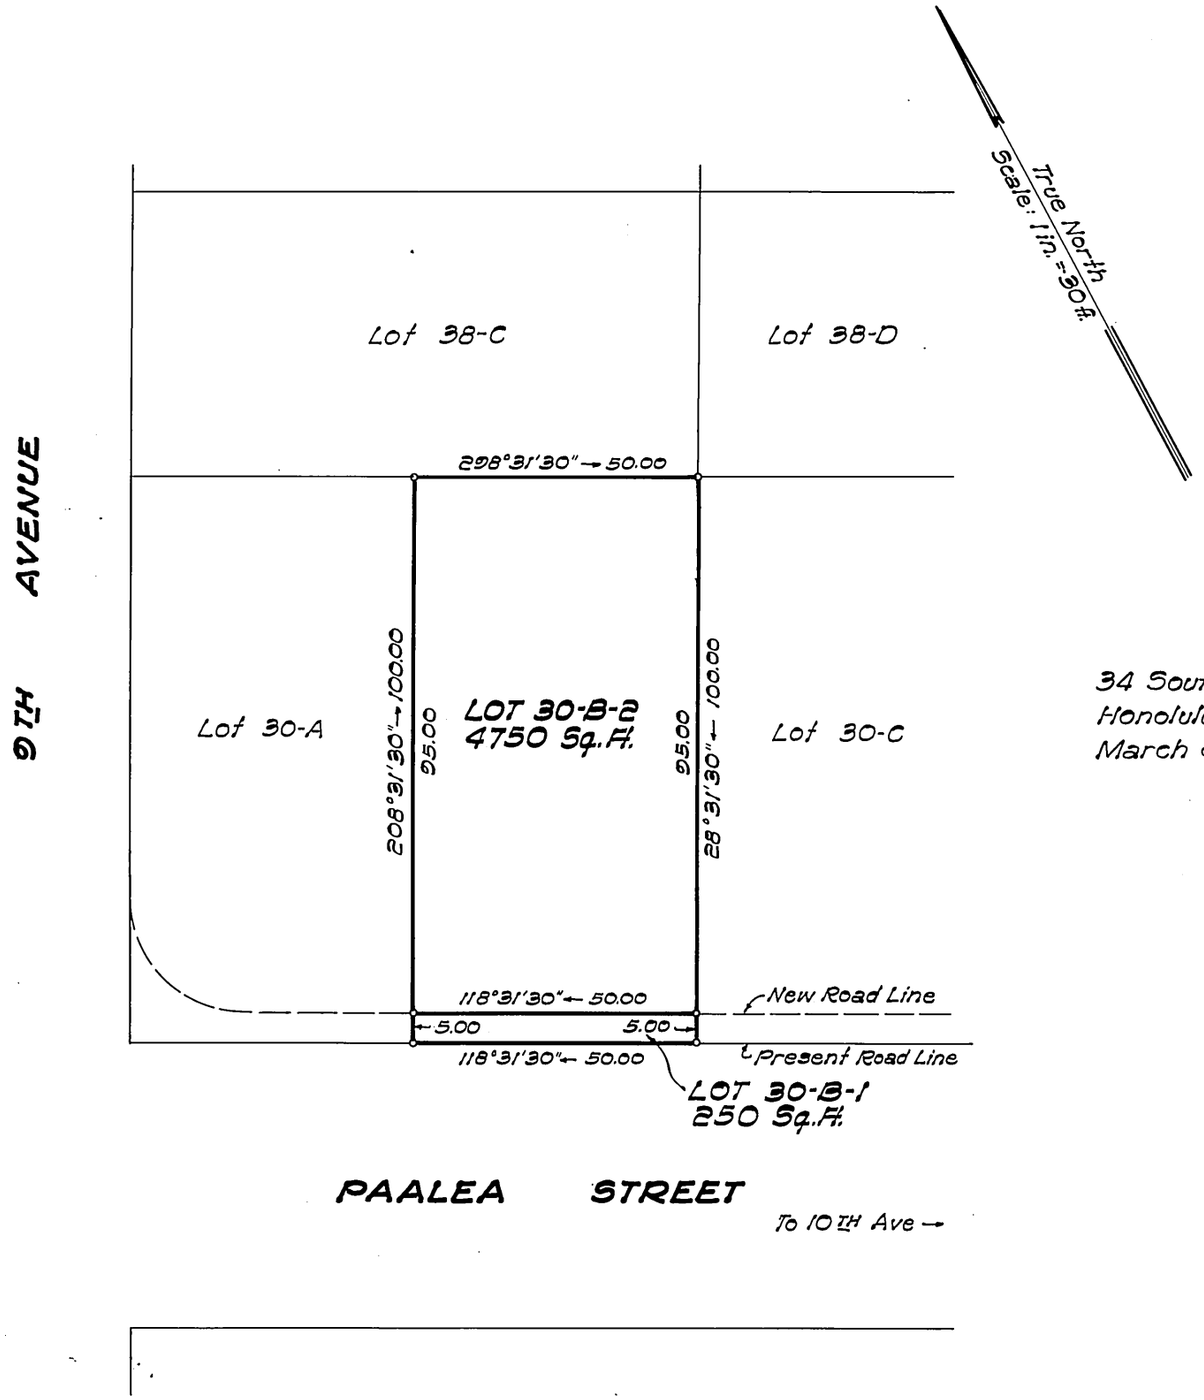

34 South Beretania St.
Honolulu, Oahu, Hawaii
March 8, 1961

LARRY K. MATSUO
REGISTERED LAND SURVEYOR
No. 739
HAWAII U.S.A.

PARK ENGINEERING, INC.
Engineers & Surveyors

BY: Larry K. Matsuo
Registered Professional Surveyor
Certificate Number 739-5

OWNERS: Leslie Sin Chong Ing and Irene Sing Lan Wong Ing
OWNERS' CERTIFICATE OF TITLE: 52045

AUTHORIZED AND APPROVED BY ORDER OF THE JUDGE
OF THE LAND COURT DATED OCTOBER 10, 1962
BY ORDER OF THE COURT

REGISTRAR OF THE LAND COURT

Filed Oct. 15, 1962 Paul Cozloff clk

Tax Map Key: 3-3-38: 6

Parcel 250, I. D. No. 152
Palolo Valley Zone II
(12-4-3-10).

10" x 15" = 1 Sq. Ft.