284

MAP 264

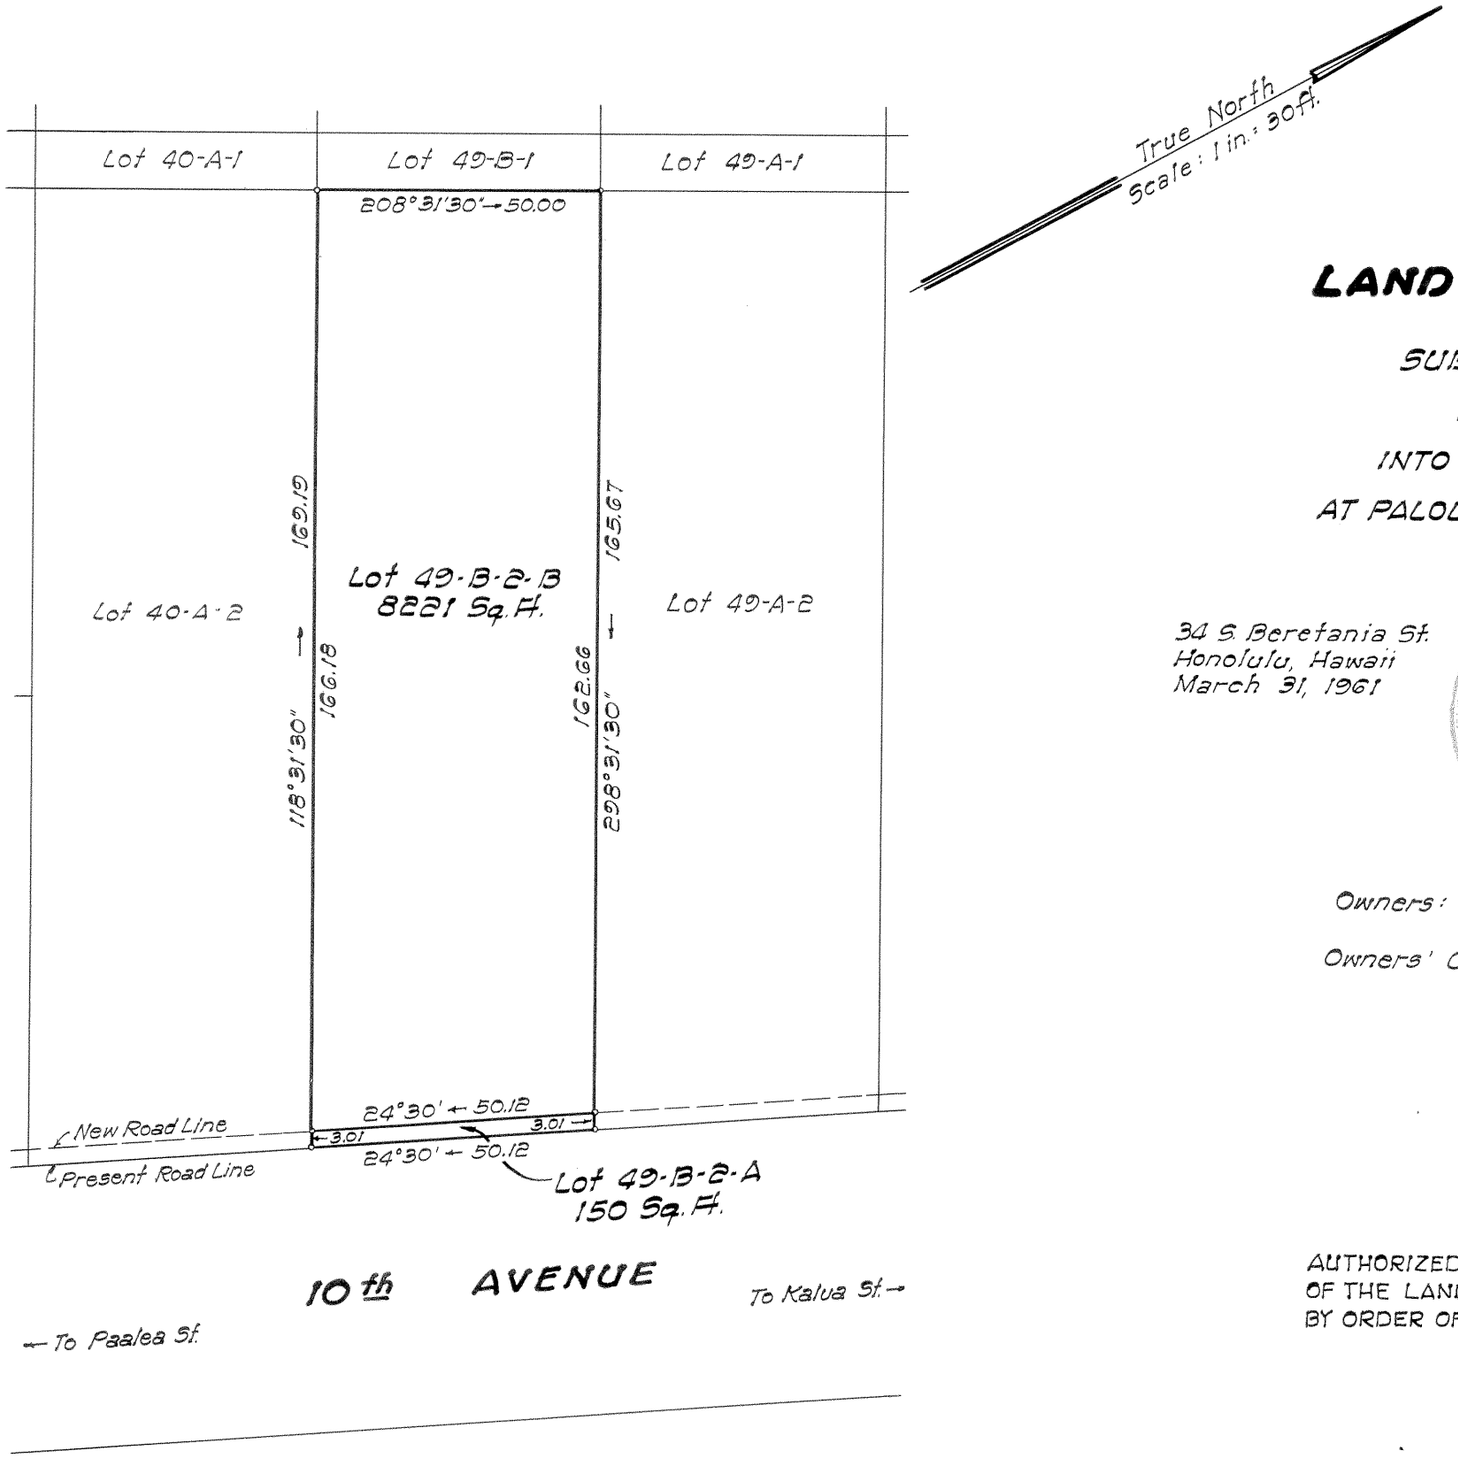

LAND COURT

STATE OF HAWAII

LAND COURT APPLICATION 284

SUBDIVISION OF LOT 49-B-2

AS SHOWN ON MAP 32

INTO LOTS 49-B-2-A AND 49-B-2-B

AT PALOLO VALLEY, HONOLULU, OAHU, HAWAII

34 S. Beretania St.
Honolulu, Hawaii
March 31, 1961

LARRY K. MATSUO
REGISTERED LAND SURVEYOR
No. 739
HAWAII, U.S.A.

PARK ENGINEERING, INC.
Engineers & Surveyors

BY: Larry K. Matsuo
Registered Professional Surveyor
Certificate Number 739-S

Owners: Koji Abe and Nora Tokie Abe

Owners' Certificate of Title: 86,109

AUTHORIZED AND APPROVED BY ORDER OF THE JUDGE OF THE LAND COURT DATED JANUARY 17, 1963 BY ORDER OF THE COURT.

R. W. Mullholland
REGISTRAR OF THE LAND COURT.

Filed January 14, 1963 Paul Cozloff

Tax Map Key: 3-3-38:22

Parcel 136, I.D. No. 152
Palolo Valley Zone III
(12-4-3-18)

10" x 15" = 1.0 ft