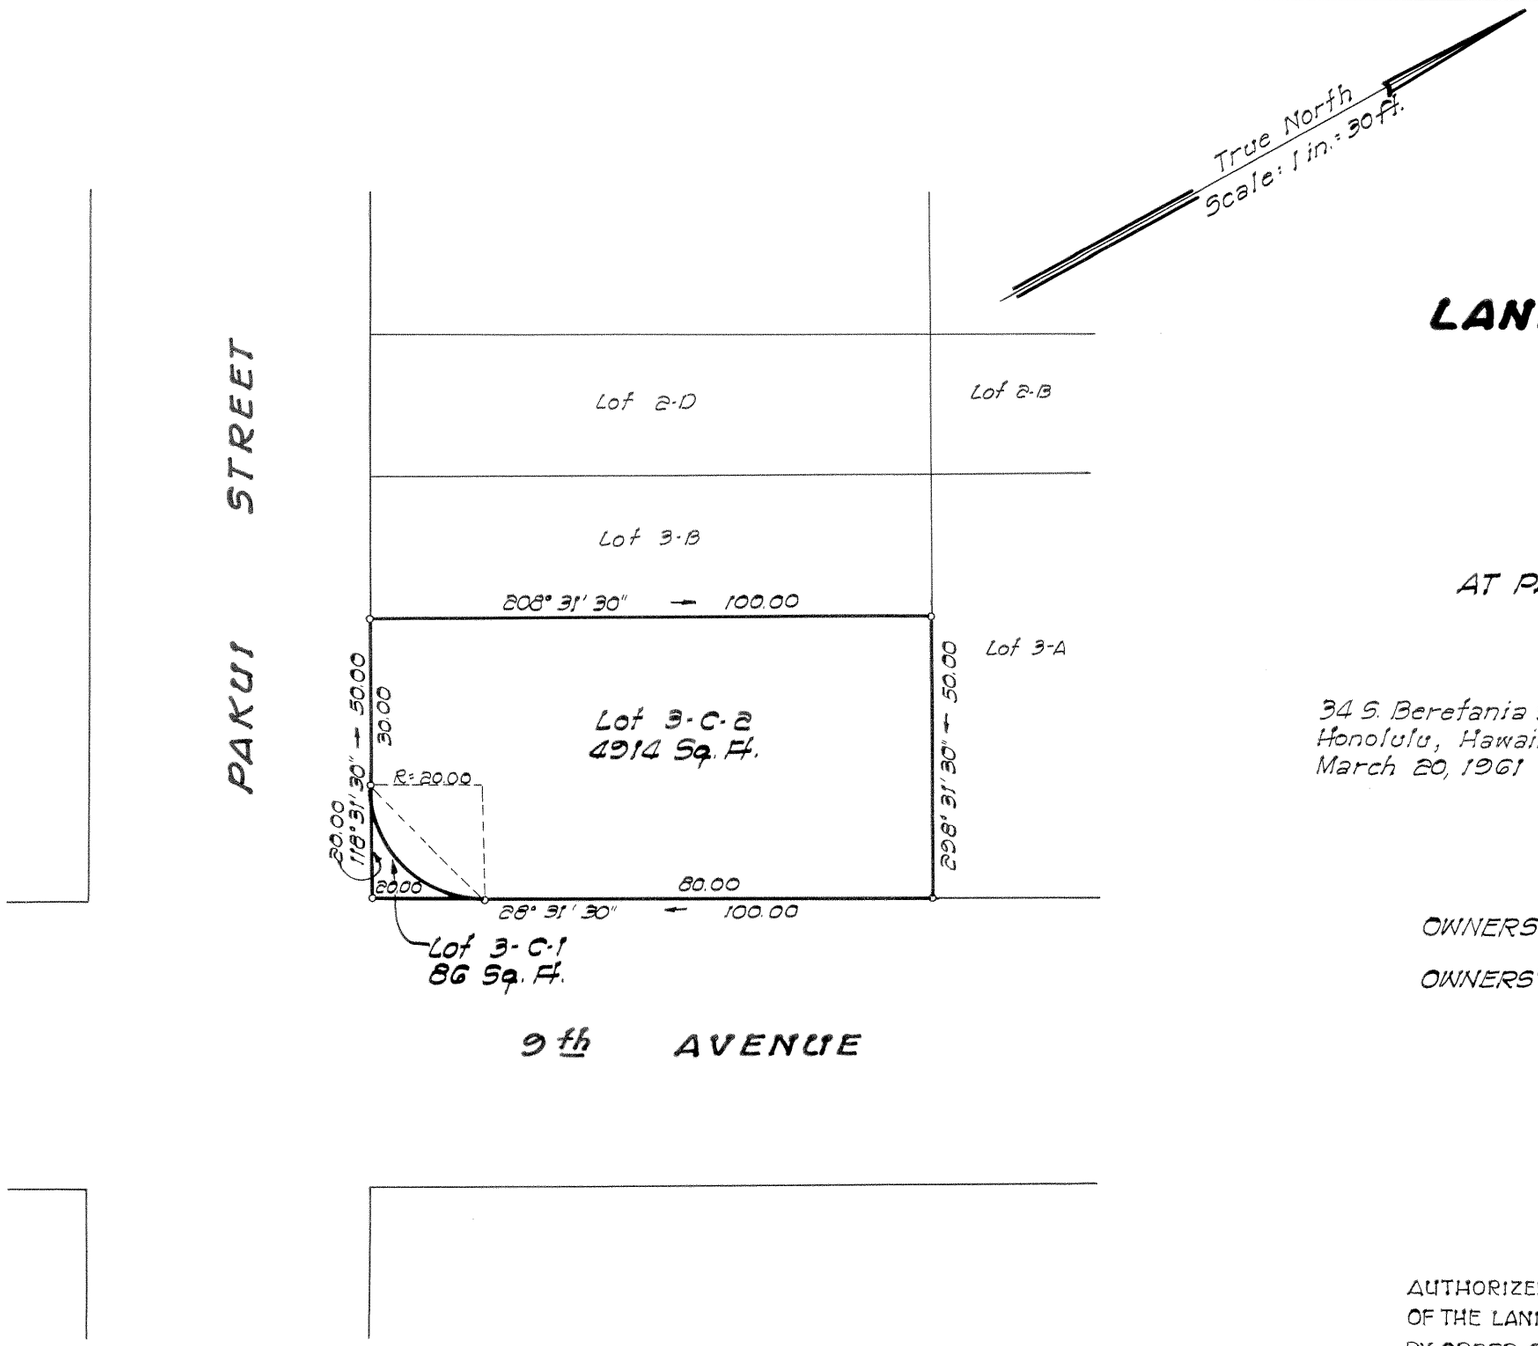

LAND COURT

STATE OF HAWAII

LAND COURT APPLICATION 284

SUBDIVISION OF LOT 3-C

AS SHOWN ON MAP 4

INTO LOTS 3-C-1 AND 3-C-2

AT PALOLO VALLEY, HONOLULU, OAHU, HAWAII

34 S. Beretania St.
Honolulu, Hawaii
March 20, 1961

LARRY K. MATSUO
REGISTERED
LAND
SURVEYOR
No. 739
HAWAII U.S.A.

PARK ENGINEERING, INC.
Engineers & Surveyors

BY: Larry K. Matsuo
Registered Professional Surveyor
Certificate Number 739-S

OWNERS: Jack Matao Akimoto and Hideno Tamagawa Akimoto

OWNERS' CERTIFICATE OF TITLE: 20,084

AUTHORIZED AND APPROVED BY ORDER OF THE JUDGE
OF THE LAND COURT DATED MARCH 6, 1963
BY ORDER OF THE COURT.

Pat Mullholland
REGISTRAR OF THE LAND COURT

Filed March 5, 1963 Paul Coloff

Tax Map Key: 3-3-40: 59

Parcel 145, I.D. No. 152
Palolo Valley Zone II
(12-4-3-8)

10" x 15" = 1.0 ft