284

MAP 279

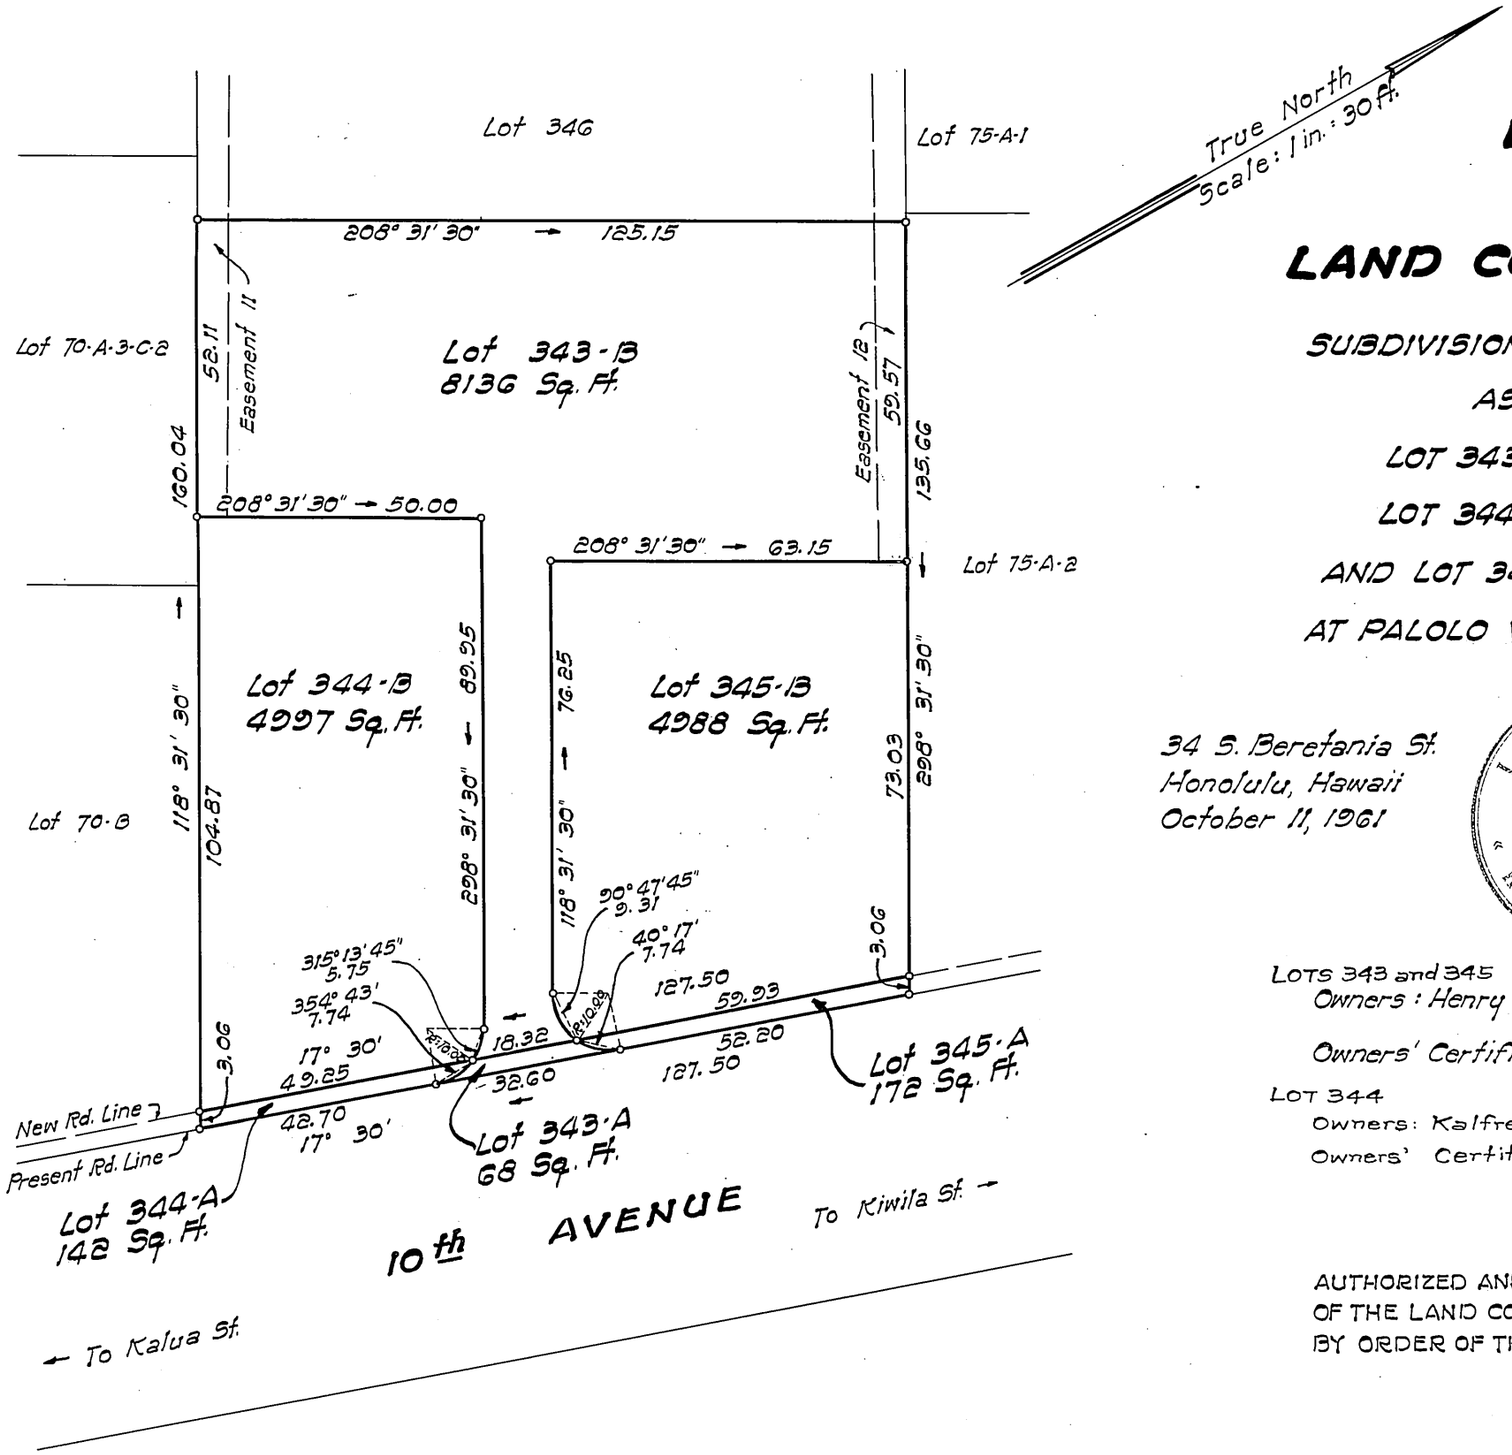

LAND COURT

STATE OF HAWAII

LAND COURT APPLICATION 284

SUBDIVISION OF LOTS 343, 344 AND 345
AS SHOWN ON MAP 205
LOT 343 INTO LOTS 343-A AND 343-B,
LOT 344 INTO LOTS 344-A AND 344-B,
AND LOT 345 INTO LOTS 345-A AND 345-B
AT PALOLO VALLEY, HONOLULU, OAHU, HAWAII

34 S. Beretania St.
Honolulu, Hawaii
October 11, 1961

LARRY K. MATSUO
REGISTERED LAND SURVEYOR
No. 739
HAWAII, U.S.A.

PARK ENGINEERING, INC.
Engineers & Surveyors
Larry K. Matsuo
Registered Professional Surveyor
Certificate Number 739-S

LOTS 343 and 345
Owners: Henry Hau Chong Chang and Elsie Lin Luke Chang
Owners' Certificate of Title: 84,729

LOT 344
Owners: Kalfred Yau Mung Lum and Jennie Kam Hau Auyong Lum
Owners' Certificate of Title: 84,922

AUTHORIZED AND APPROVED BY ORDER OF THE JUDGE
OF THE LAND COURT DATED MARCH 29, 1963
BY ORDER OF THE COURT

REGISTRAR OF THE LAND COURT.

Filed March 27, 1963 Paul Cazloff

Tax Map Key: 3-4-01:9

Parcels 158-A, 158-B & 158-C, I. D. No. 152
Palolo Valley Zone III
(12-4-3-18)

10" x 15" = 1.0 ft