284

MAP 284

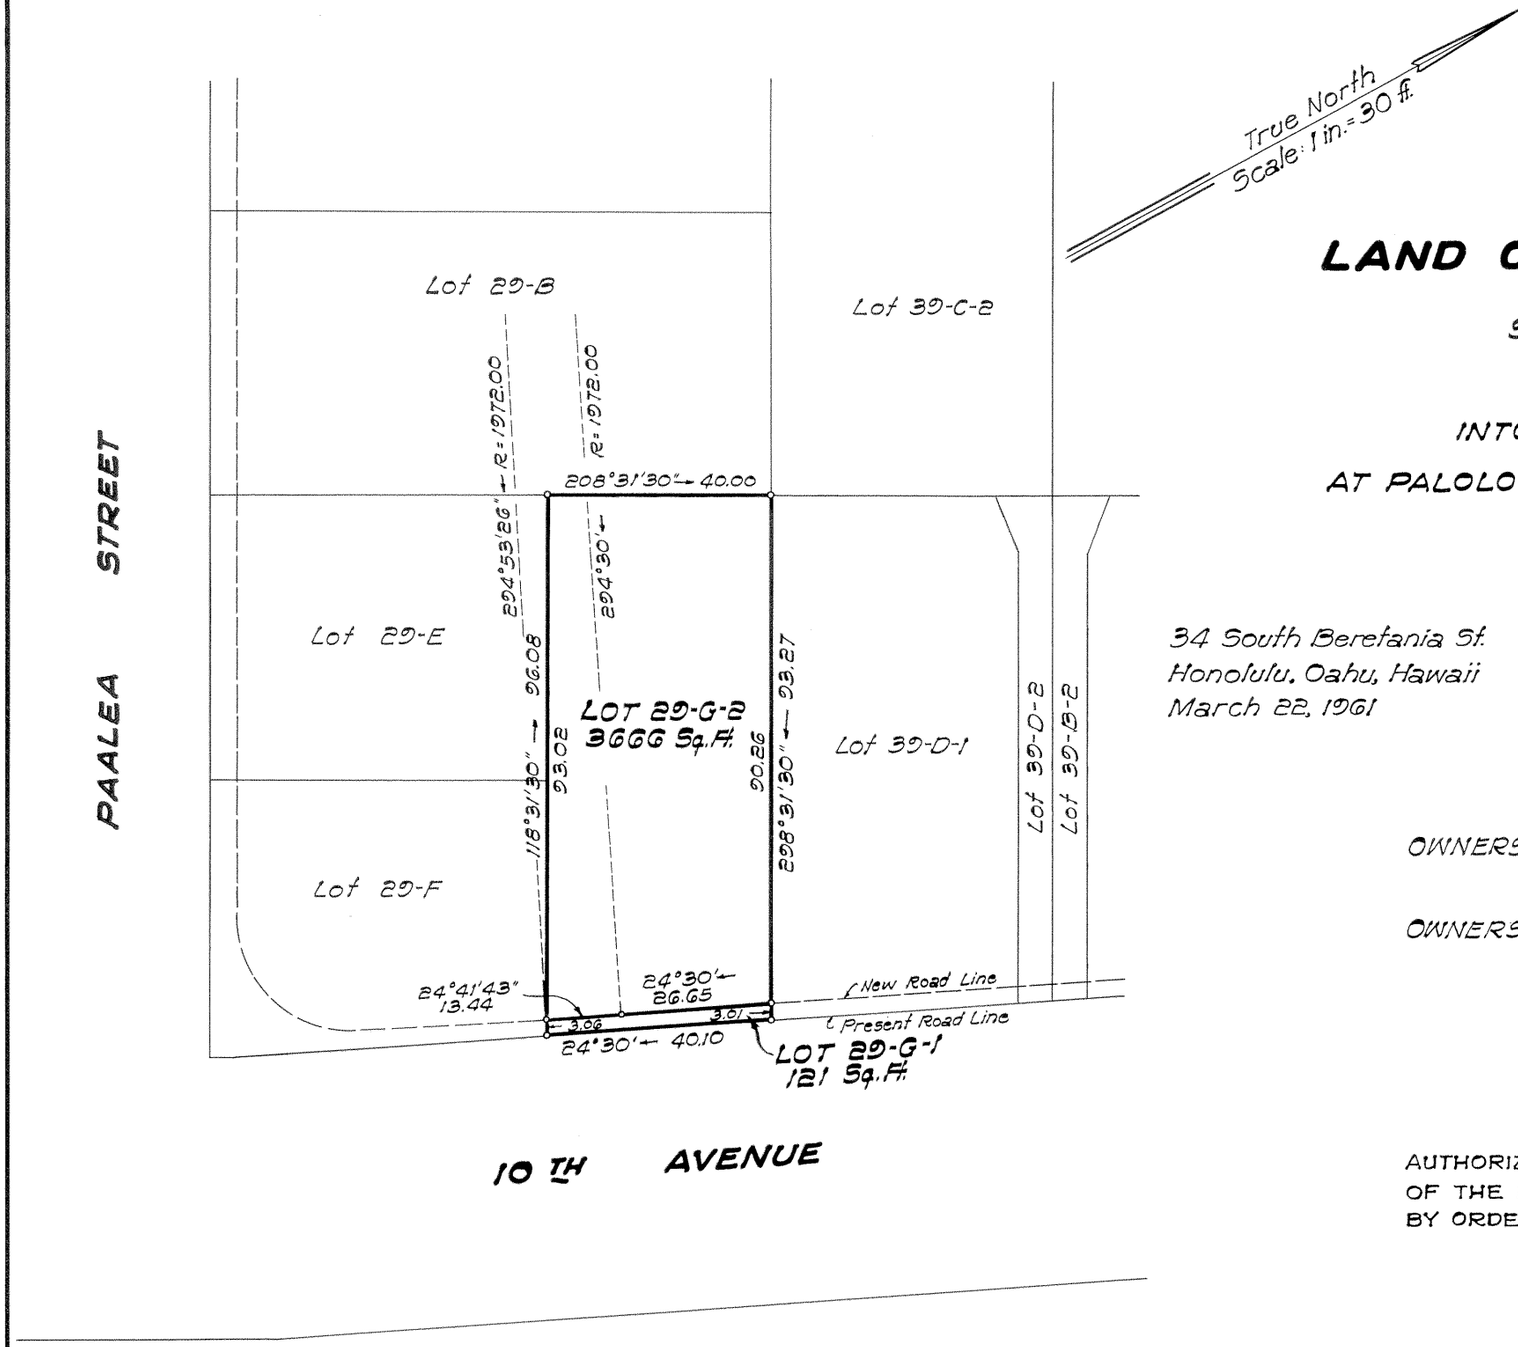

LAND COURT

STATE OF HAWAII

LAND COURT APPLICATION 284

SUBDIVISION OF LOT 29-G

AS SHOWN ON MAP 48

INTO LOTS 29-G-1 AND 29-G-2

AT PALOLO VALLEY, HONOLULU, OAHU, HAWAII

34 South Beretania St.
Honolulu, Oahu, Hawaii
March 22, 1961

LARRY K. MATSUO
REGISTERED LAND SURVEYOR
No. 739
HAWAII, U.S.A.

PARK ENGINEERING, INC.
Engineers & Surveyors

BY: Larry K. Matsuo
Registered Professional Surveyor
Certificate Number 739-S

OWNERS: Continental Development, Inc. and
Continental Properties, Inc.

OWNERS' CERTIFICATE OF TITLE: 84,361

AUTHORIZED AND APPROVED BY ORDER OF THE JUDGE
OF THE LAND COURT DATED MARCH 29, 1963
BY ORDER OF THE COURT

P. D. Marshall Laird
REGISTRAR OF THE LAND COURT

March 27, 1963 Paul Cozloff

Tax Map Key: 3-3-38:39

Parcel 126, I. D. No. 152
Palolo Valley Zone III
(12-4-3-18)

10" x 15" = 1 Sq. Ft.