284

MAP 319

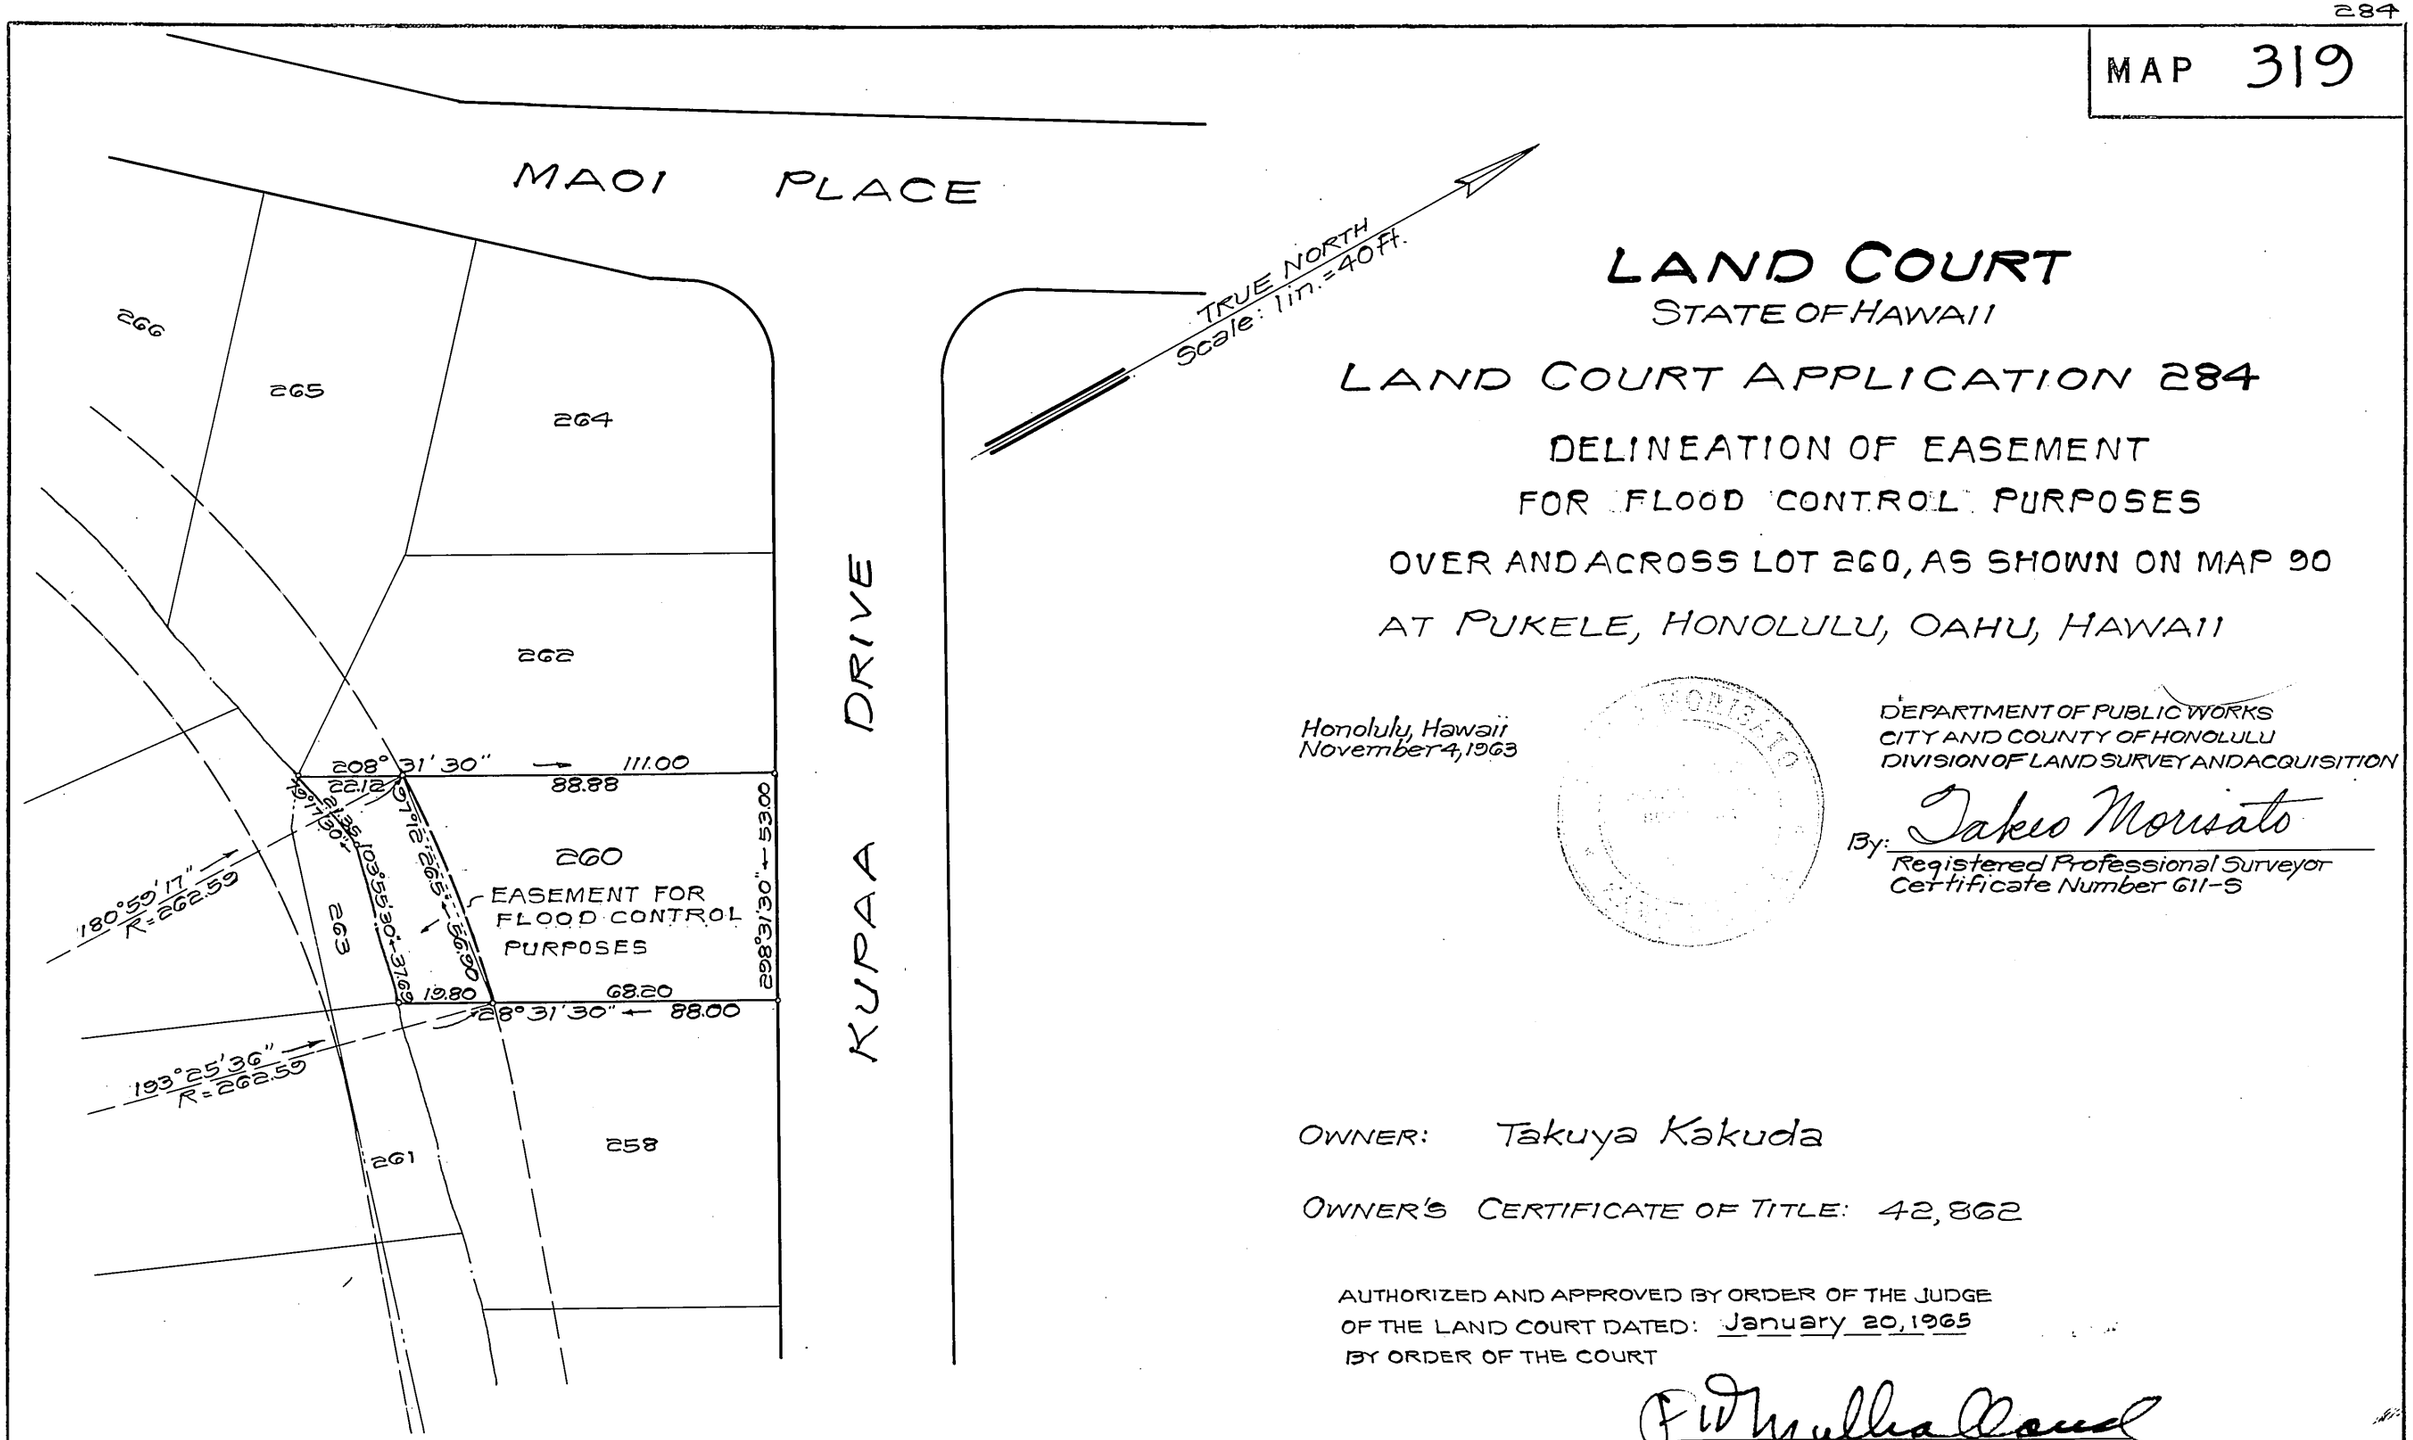

LAND COURT

STATE OF HAWAII

LAND COURT APPLICATION 284

DELINEATION OF EASEMENT
FOR FLOOD CONTROL PURPOSES
OVER AND ACROSS LOT 260, AS SHOWN ON MAP 90
AT PUKELE, HONOLULU, OAHU, HAWAII

Honolulu, Hawaii
November 4, 1963

DEPARTMENT OF PUBLIC WORKS
CITY AND COUNTY OF HONOLULU
DIVISION OF LAND SURVEY AND ACQUISITION

By: Takeo Morisato
Registered Professional Surveyor
Certificate Number 611-S

OWNER: Takuya Kakuda

OWNER'S CERTIFICATE OF TITLE: 42,862

AUTHORIZED AND APPROVED BY ORDER OF THE JUDGE
OF THE LAND COURT DATED: January 20, 1965
BY ORDER OF THE COURT

F. D. Mullholland
REGISTRAR OF THE LAND COURT

NOTE:
AREA OF EASEMENT = 1,002 Sq. Ft.

Filed Jan 11, 1965 Paul Cozloff

TAX MAP KEY: 3-3-41

Parcel 31
Palolo Stream Flood Control - Unit I
(6-11-3-12)

10" X 15" = 1 SQ. FT.

3