284

MAP 331

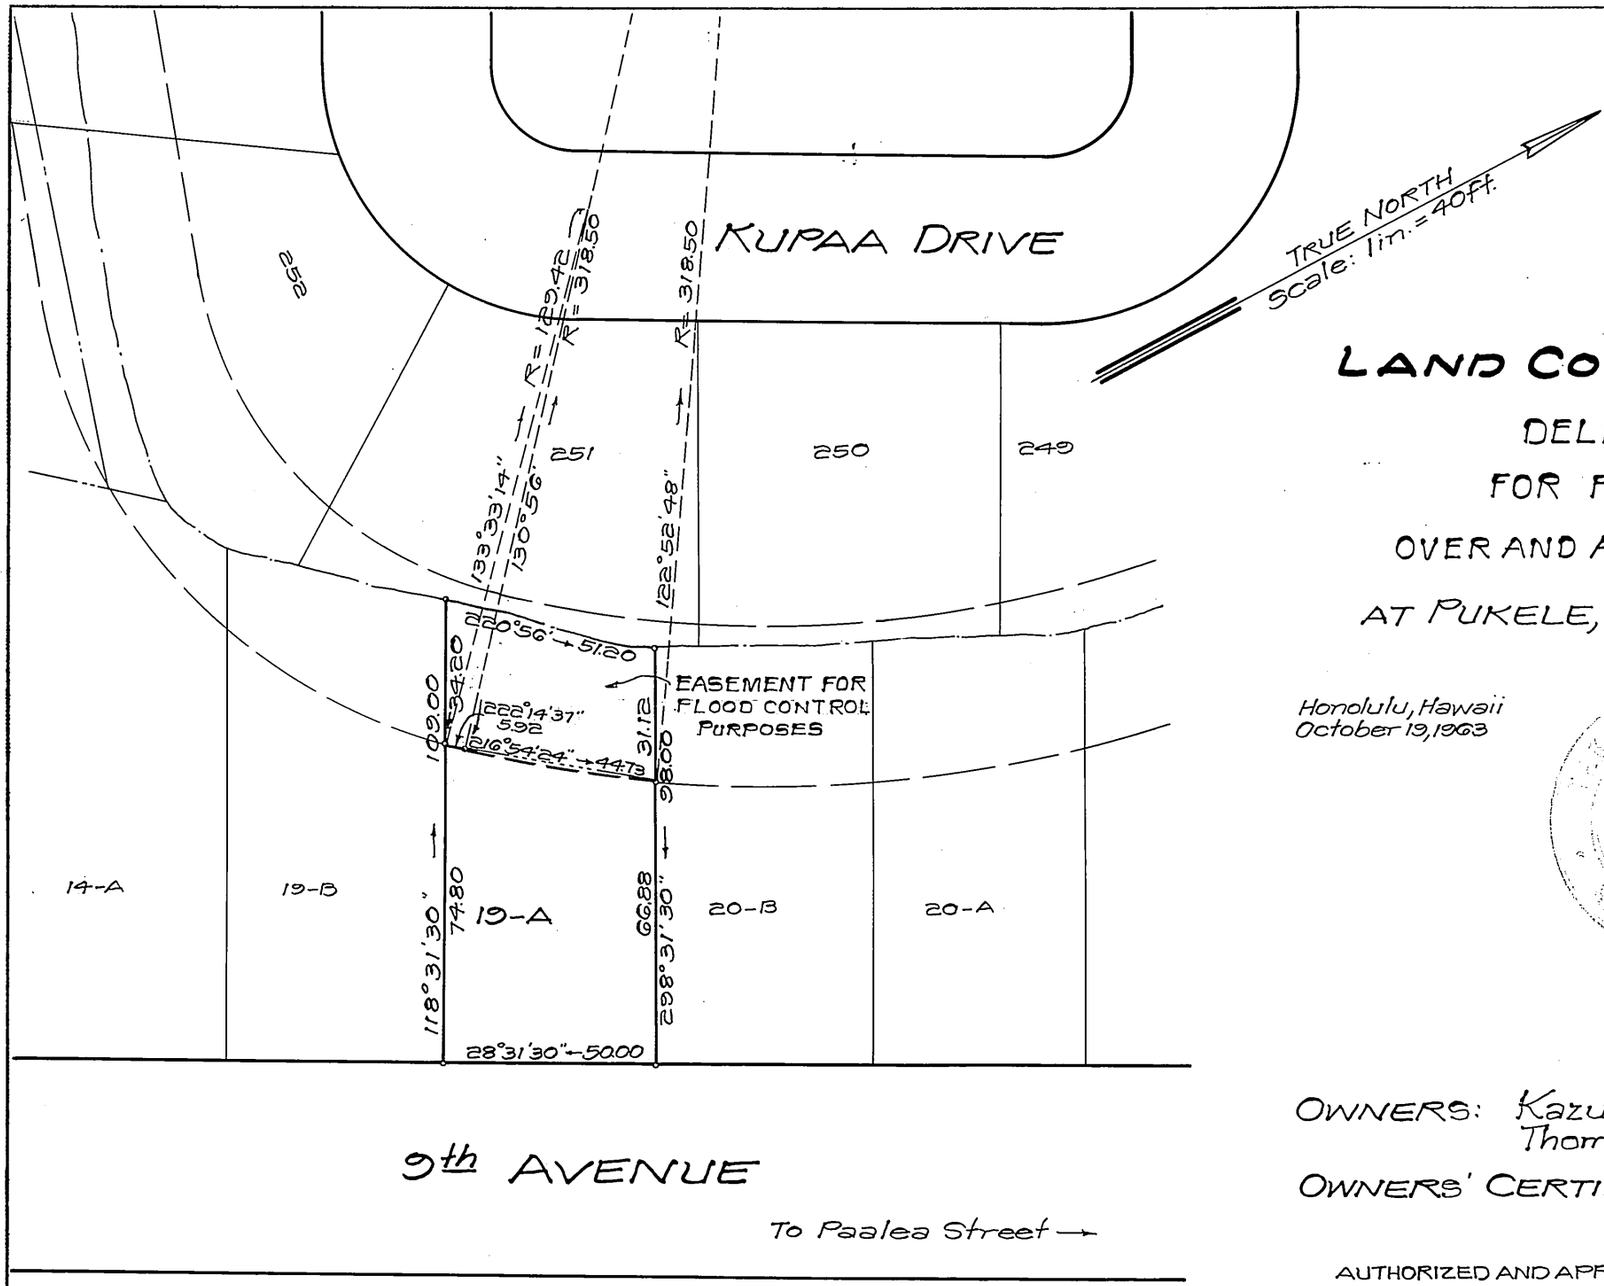

LAND COURT

STATE OF HAWAII

LAND COURT APPLICATION 284

DELINEATION OF EASEMENT
FOR FLOOD CONTROL PURPOSES
OVER AND ACROSS LOT 19-A, AS SHOWN ON MAP 4
AT PUKELE, HONOLULU, OAHU, HAWAII

Honolulu, Hawaii
October 19, 1963

DEPARTMENT OF PUBLIC WORKS
CITY AND COUNTY OF HONOLULU
DIVISION OF LAND SURVEY AND ACQUISITION

By: Takeo Morisato
Registered Professional Surveyor
Certificate Number 611-S

OWNERS: Kazuma Mayeda and
Thomas Mayeda

OWNERS' CERTIFICATE OF TITLE: 58,434

AUTHORIZED AND APPROVED BY ORDER OF THE JUDGE
OF THE LAND COURT DATED: FEBRUARY 2, 1965
BY ORDER OF THE COURT

REGISTRAR OF THE LAND COURT

NOTE:
AREA OF EASEMENT = 1,669 Sq. Ft.

Filed Jan 21, 1965 Paul Cozloff

TAX MAP KEY: 3-3-40

Parcel 11
Palolo Stream Flood Control - Unit I
(6-11-3-12)

10" X 15" = 1 SQ. FT.

3