MAP 356

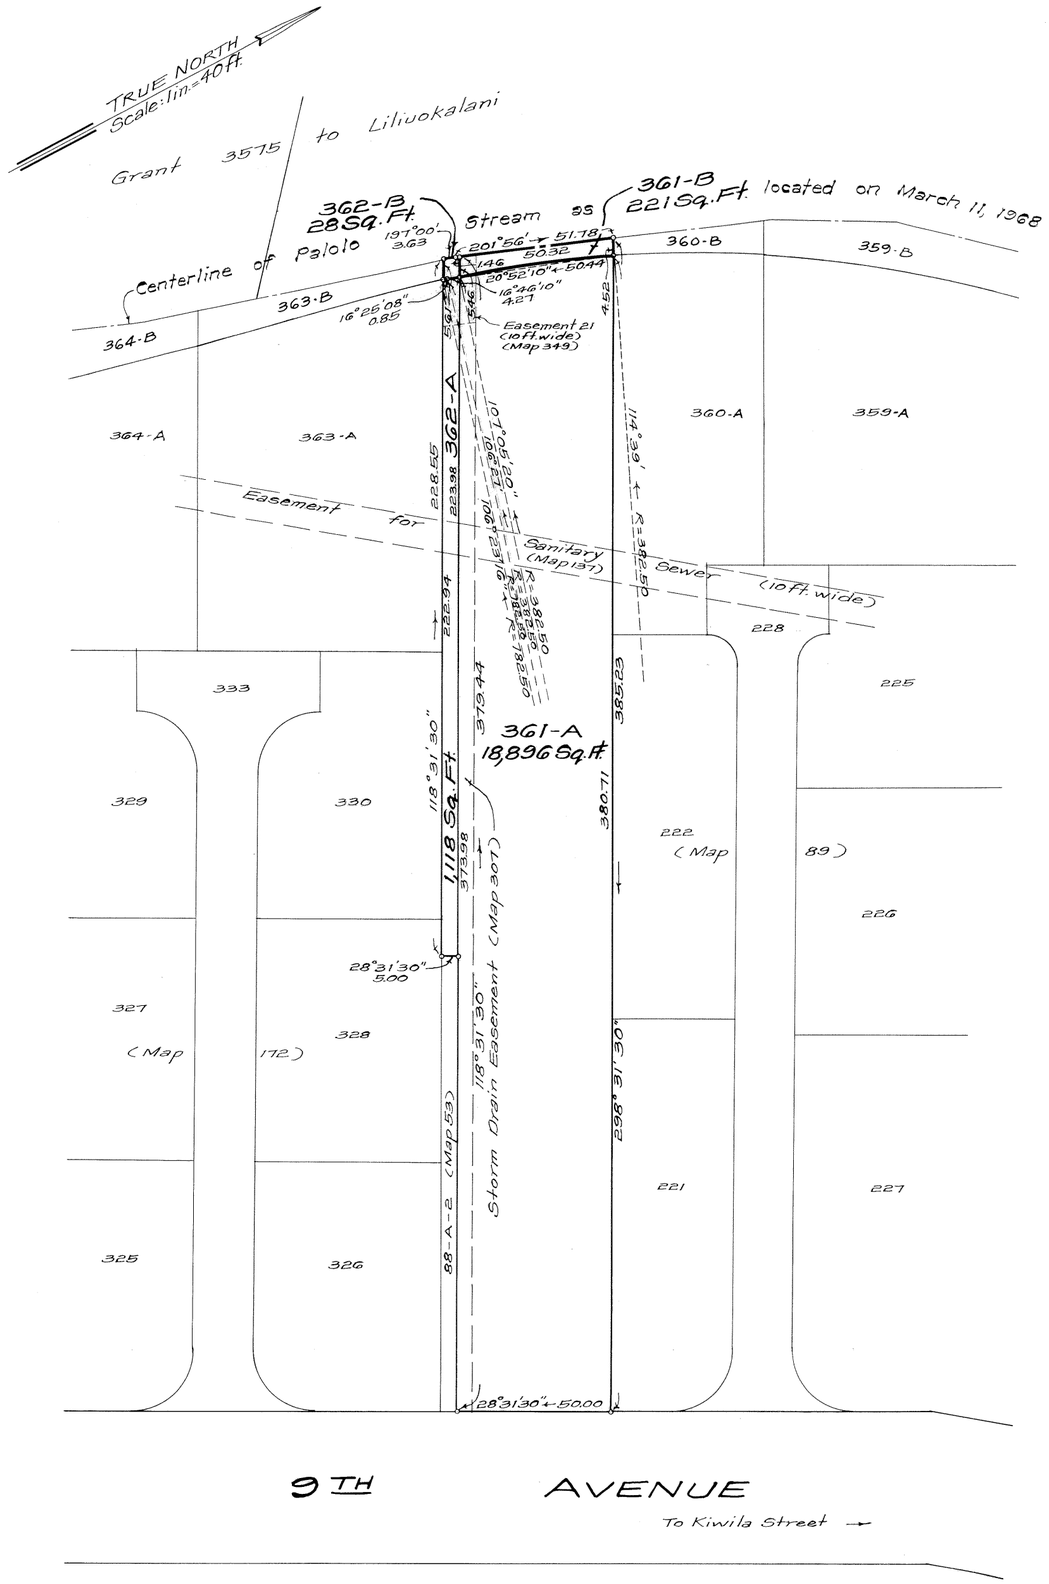

LAND COURT

STATE OF HAWAII

LAND COURT APPLICATION 284

SUBDIVISION OF LOTS 361 AND 362
AS SHOWN ON MAP 349
INTO LOTS 361-A, 361-B, 362-A AND 362-B

AT PALOLO VALLEY, HONOLULU, OAHU, HAWAII

Honolulu, Hawaii
December 11, 1973

JAMES M. KUBOTA
REGISTERED PROFESSIONAL LAND SURVEYOR
No. 1538
HAWAII, U.S.A.

DEPARTMENT OF PUBLIC WORKS
CITY AND COUNTY OF HONOLULU
DIVISION OF LAND SURVEY AND ACQUISITION

By James M. Kubota
Registered Professional Surveyor
Certificate Number 1538-S

OWNERS: Manuel Peterson Silva and Thelma Camara Silva

OWNERS' CERTIFICATE OF TITLE: 19,753 and 53,454

AUTHORIZED AND APPROVED BY ORDER OF THE JUDGE
OF THE LAND COURT DATED: JUNE 20, 1974.
BY ORDER OF THE COURT.

Rudolph K. Espinda
REGISTRAR OF THE LAND COURT

Filed June 7, 1974
James A. Smith
Deputy Registrar

TAX MAP KEY: 3-4-01:36

Parcels 15 and 16
Palolo Stream Flood Control
(16-15-3-34A)

15" x 21" = 2.2 SQ. FT.