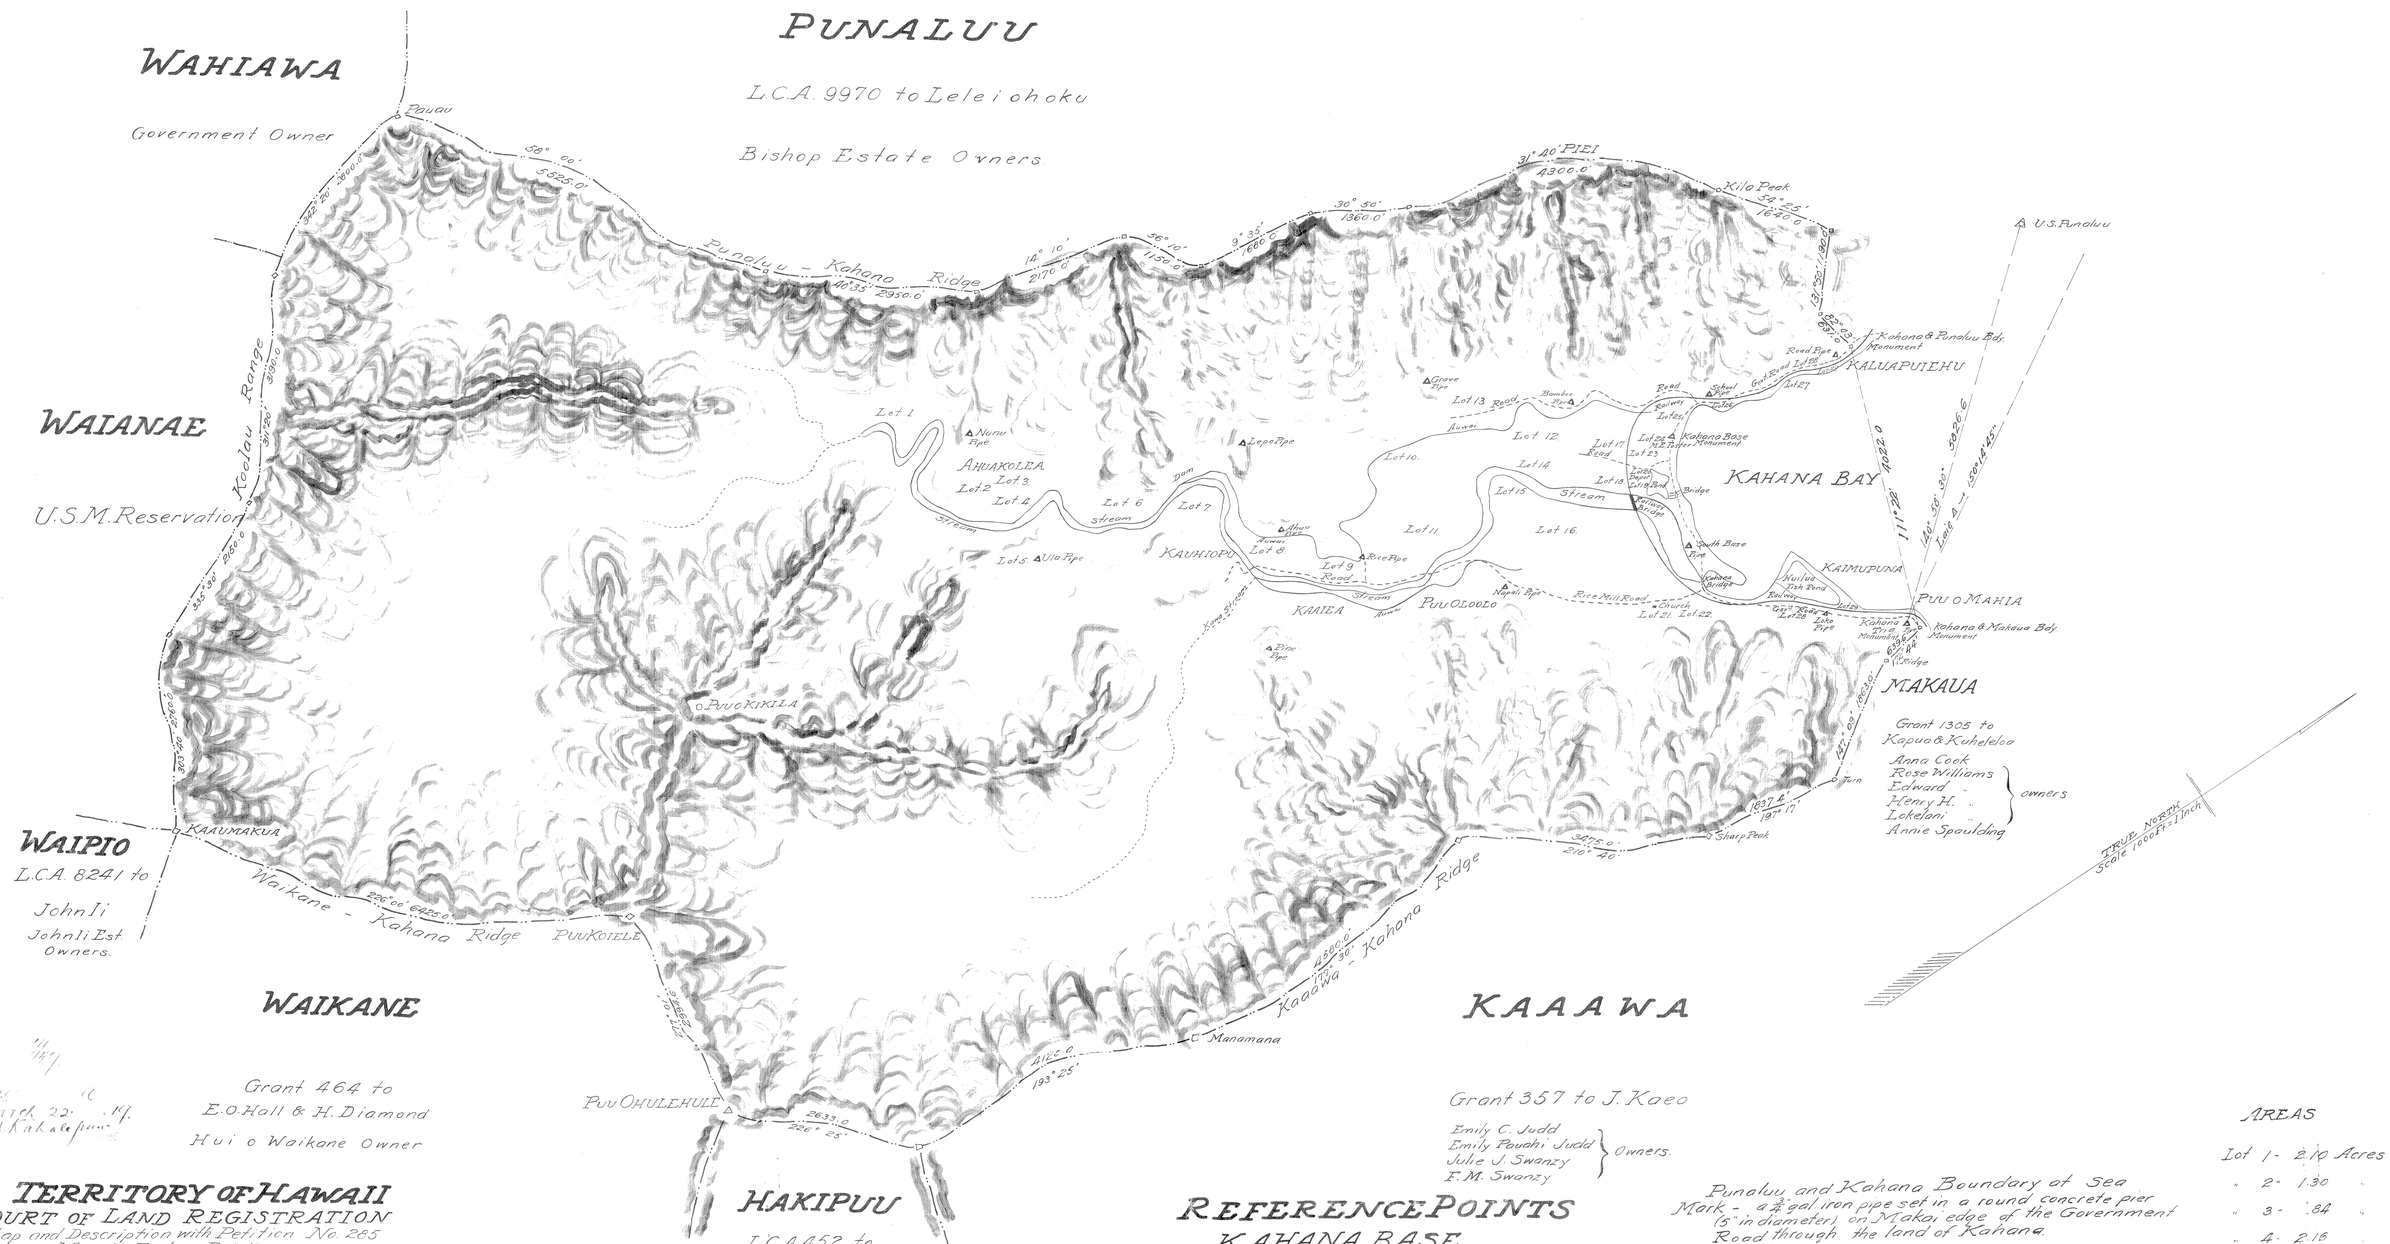

Grant 464 to
E. O. Hall & H. Diamond
Hui o Waikane Owner

Grant 357 to J. Kaeo
Emily C. Judd
Emily Pauahi Judd
Julie J. Swanzy
F. M. Swanzy
} Owners.

TERRITORY OF HAWAII
COURT OF LAND REGISTRATION
Map and Description with Petition No. 285
Mary E. Foster Petitioner
AHUPUAA OF KAHANA
Koolaulea, Oahu
R.P. 4367 L.C.A. 8452 to Keohokalele.

Beginning at a ¾" gal iron pipe set in a concrete pier on the Makai edge of the Government Road and on the boundary of Punaluu L.C.A. 9970 to Leleiohoku. The co-ordinates of this point referred to Kahana Base are 2751.7 feet North and 414.7 feet East. Thence running by true azimuths as follows:-

1.	82° 03'	631.0 Ft.	along Punaluu, up side ridge.
2.	131° 50'	1190.0 "	" " " " to the top of ridge dividing Kahana from Punaluu.
3.	54° 25'	1640.0 "	along Punaluu to centre of ridge being the boundary to a sharp peak, called Kila.
4.	31° 40'	4300.0 "	along Punaluu the centre of ridge being boundary.
5.	30° 50'	1360.0 "	" " " " " "
6.	9° 35'	1680.0 "	" " " " " "
7.	56° 10'	1150.0 "	" " " " " "
8.	14° 10'	2170.0 "	" " " " " "
9.	40° 35'	2950.0 "	" " " " " "
10.	58° 00'	5525.0 "	" " " " " " to peak called Pauau on top of main Koolau range of mountains, dividing Koolau from Ewa.
11.	342° 20'	2800.0 "	along Wahiawa Government Land and Waianaeuka U.S.M. Reservation to point on ridge. The centre of ridge being the boundary.
12.	311° 20'	3190.0 "	along Waianaeuka centre of ridge the boundary.
13.	335° 30'	2150.0 "	" " " " " "
14.	303° 40'	2760.0 "	" " " " " " to peak called Kaaumakua, The junction of the lands Waianaeuka, Waipio L.C.A. 8241 to John Ii, Waikane Grant 464 to E. O. Hall and H. Dimond and Kahana.
15.	226° 00'	6425.0 "	along Waikane centre of ridge the boundary to peak called Puu Koiele.
16.	277° 01'	2994.6 "	along Waikane centre of ridge the boundary to the Government Survey Trig Station Puu Ohulehule. △
17.	226° 25'	2633.0 "	along Hakipuu L.C.A. 4452 to H. Kalama centre of ridge the boundary to junction of Hakipuu, Kaaawa Grant 357 to J. Kaeo and Kahana.
18.	193° 25'	4120.0 "	along Kaaawa the centre of ridge being the boundary to a sharp peak called Manamana.
19.	177° 30'	4560.0 "	along Kaaawa the centre of ridge being the boundary to a peak.
20.	210° 40'	3475.0 "	along Kaaawa the centre of ridge being the boundary to a sharp peak.
21.	197° 17'	1837.4 "	along Kaaawa the centre of ridge being the boundary to turn in ridge.
22.	142° 09'	1863.0 Ft.	along Makaua down centre of ridge, the ridge and crossing the Government Road to a ¾" gal. iron pipe set in a concrete pier on the Makai edge of Government Road.
23.	172° 44'	639.6 "	
24.			Thence along sea shore at high water mark to initial point. The direct azimuth and distance being 111° 22' 4022.0 feet.

The traverse along the shore being

1.	92° 10'	196.3 Ft.	
2.	40° 08'	843.5 "	
3.	77° 13'	1100.0 "	
4.	345° 45'	740.0 "	
5.	26° 20'	430.0 "	
6.	79° 00'	525.0 "	to West angle of Kahana Bridge.
7.	111° 40'	1990.0 "	
8.	161° 45'	620.0 "	
9.	209° 00'	955.0 "	
10.	187° 21'	1404.1 "	to initial point

Area 5267 Acres.

EXCEPTIONS AND RESEVATIONS.

L.C. Awards and Grants	97.08 Acres
Government Road	5.80 "
Koolau Railway (right of way)	6.30 "
Total	109.18 Acres

Total Area of Ahupuaa of Kahana	5267.00 Ac.
Exception and Reservations	109.18 "
Balance	5157.82 Acres

M. S. Monsarrat
Fred E. Harvey
Surveyors

Honolulu Oct. 31st. 1913.

REFERENCE POINTS
KAHANA BASE.
Co-ordinates referred to the Government Survey Trig. Station Puu Ohulehule are 16056.0 feet North and 215.0 feet ~~East~~ West

Mark - a 1½" inch galvanized iron pipe set in a 9"x9" concrete pier on the Mauka edge of the Government Road through the land of Kahana and Makai of Mary E. Foster's residence lot.

From the above pipe:-

Kahana Trig	253° 51' 30"	4196.9	feet
South Base △	296° 35' 30"	1547.8	"
School △	164° 47' 00"	776.0	"
Loko △	265° 52' 30"	3210.0	"
Grave △	47° 43' 55"	3489.2	"
Cross on South corner of Culvert	146° 44'	125.5	"
Cross on East corner of Culvert	154° 36'	127.0	"

KAHANA TRIG.
Mark - a 2½" inch gal iron pipe set in a 9"x9" concrete pier on ridge on Mauka side of Government Road through the land of Kahana and at East point of Kahana Bay.

From the above pipe:

Govt. Survey Trig Station Laie △	150° 14' 45"		
South Base △	54° 55' 30"	3237.1	feet
Kahana Base	173° 51' 30"	4198.9	"
Road △	110° 03' 00"	3885.7	"
School △	84° 21' 30"	4257.7	"
Bdy of Punaluu & Kahana at Sea	113° 38'	3950.5	"
Bdy of Makaua & Kahana at Sea	227° 03'	174.4	"
U.S. Punaluu △	140° 38' 30"	5826.6	feet.

NOTE: Stations △ marked with a ¾" galv. iron pipe

NOTES:
Co-ordinates of Kahana Base referred to the Government Survey Trig Station "Puu Ohulehule" are 16056.0 feet North and 215.0 feet East.

See Supplement Map for plans and descriptions of Exceptions and Reservations.

Punaluu and Kahana Boundary at Sea
Mark - a ¾" gal iron pipe set in a round concrete pier (5" in diameter) on Makai edge of the Government Road through the land of Kahana.

From the above pipe:

Kahana Trig △	293° 38'	3950.5	feet
South Base △	342° 35' 30"	3345.6	"
Road △	7° 07'	254.1	"
Up Boundary	82° 03'	631.0	"
East Bdy join Makaua	291° 22'	4022.0	"

Makaua and Kahana Boundary at Sea
Mark - a ¾" gal iron pipe set in a round concrete pier (5" in diameter) on Makai edge of the Government Road through the land of Kahana.

From the above pipe:

Kahana Trig △	47° 03'	174.4	feet
Up Boundary	352° 44'	639.6	"
West Bdy join Punaluu	111° 22'	4022.0	"

AREAS

Lot 1 -	2.10	Acres
" 2 -	1.30	"
" 3 -	.84	"
" 4 -	2.16	"
" 5 -	.25	"
" 6 -	1.54	"
" 7 -	2.63	"
" 8 -	12.33	"
" 9 -	4.70	"
" 10 -	.34	"
" 11 -	.71	"
" 12 -	55.45	"
" 13 -	.28	"
" 14 -	.40	"
" 15 -	1.26	"
" 16 -	4.55	"
" 17 -	.50	"
" 18 -	.30	"
" 19 -	.43	"
" 20 -	.25	"
" 21 -	.25	"
" 22 -	.56	"
" 23 -	.25	"
" 24 -	.60	"
" 25 -	.98	"
" 26 -	3.00	"
" 27 -	.12	"
" 28 -	5.80	"
" 29 -	6.30	"
Total	109.18	Acres.

Approved July 23/19
C. T. Dodge
Judge, Land Court.

July 12, 19
10:30 a.
Ds. of August 24/13, by Order of Court.
Arthur E. Mossbauer
Registrar.

I hereby certify that this is a true and correct copy of Land Court Petition No 285
Honolulu March 11 - 1914.
Geo. F. Wright
Asst. Court Stenog.

285