MAP 5

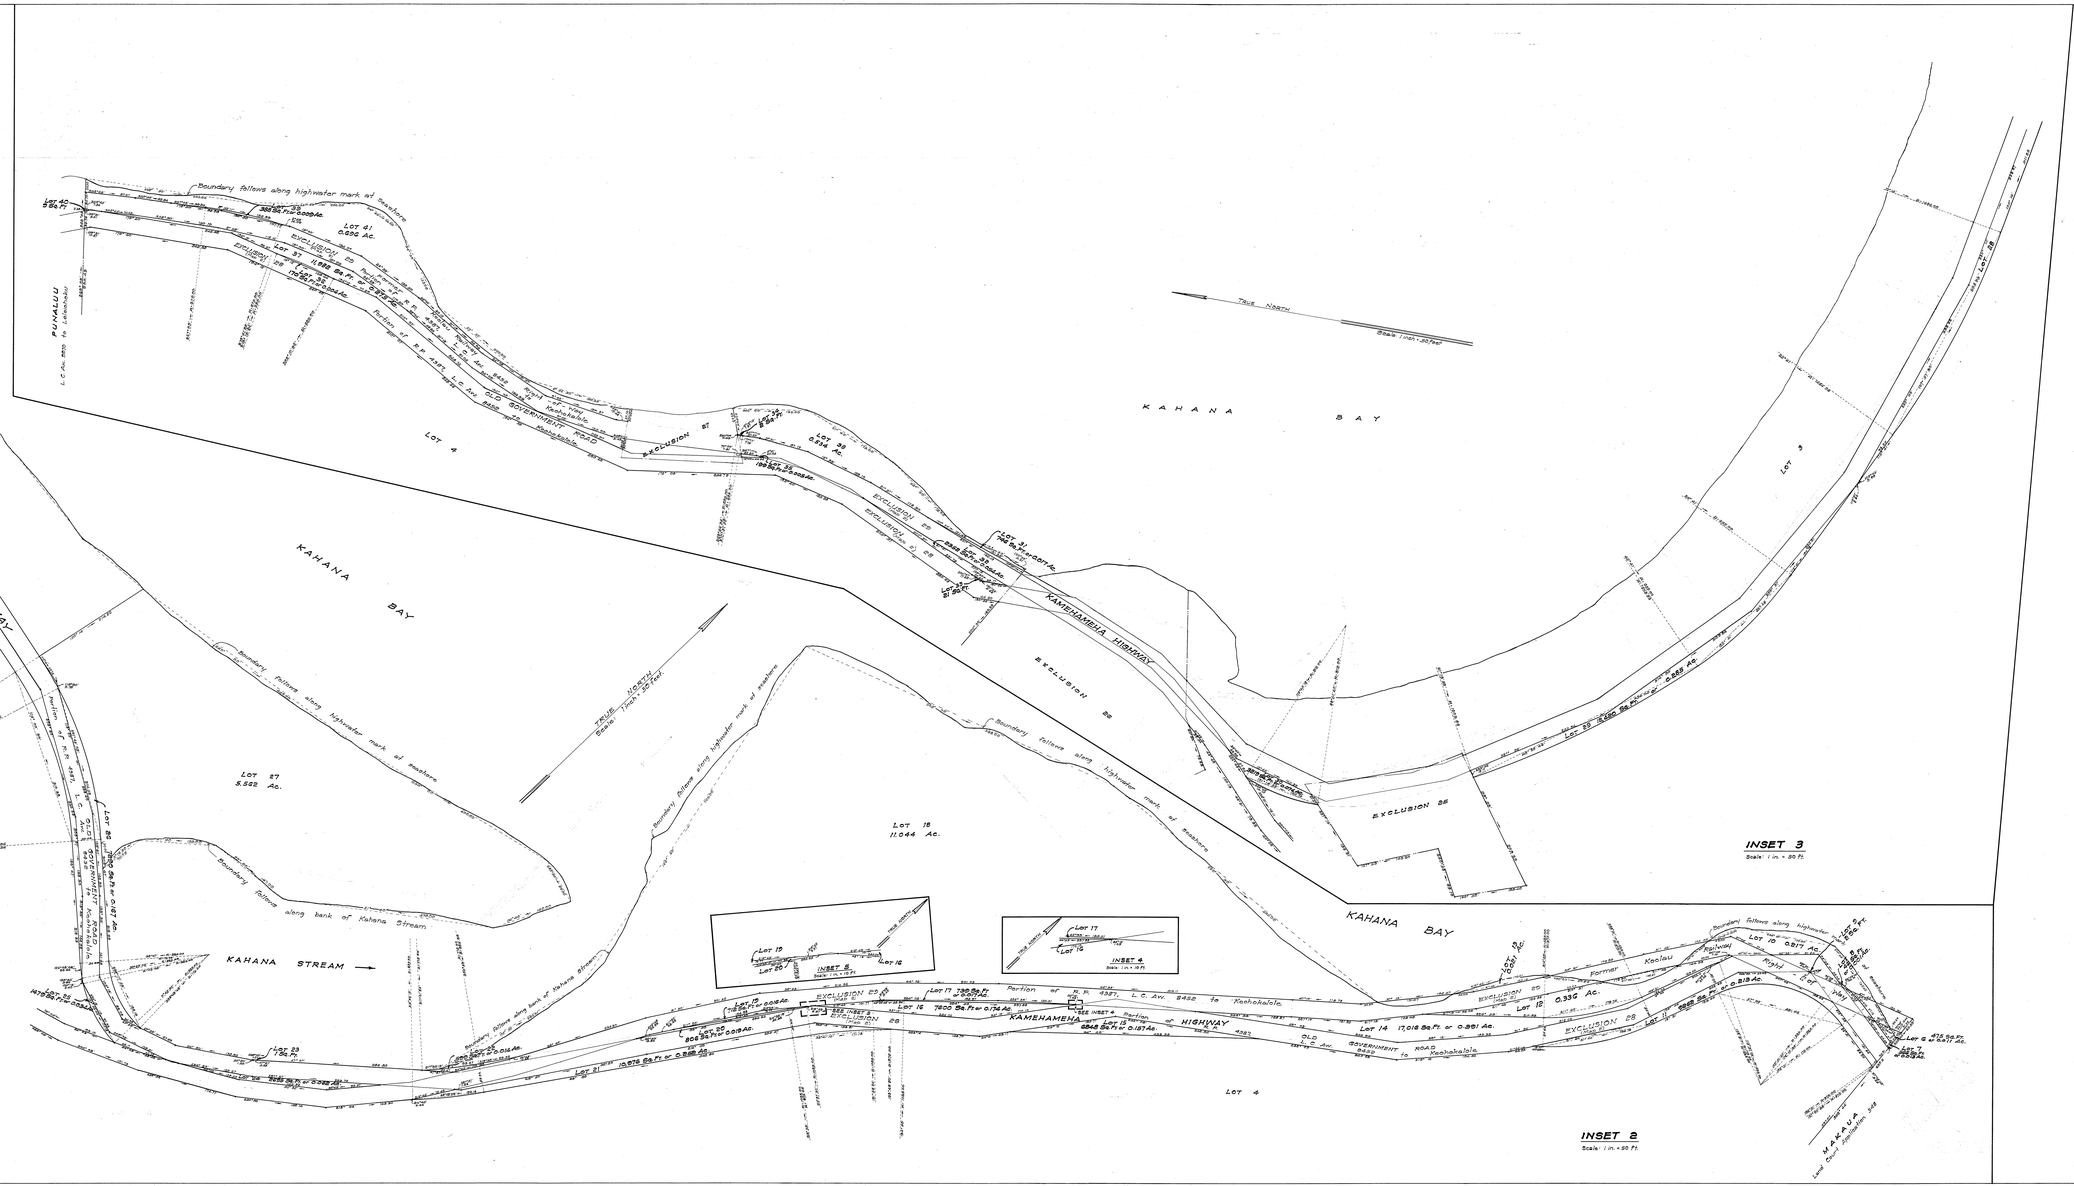

LAND COURT
STATE OF HAWAII

LAND COURT APPLICATION 285

CONSOLIDATION OF LOT 1
AS SHOWN ON MAP 3
AND LOT 2 AS SHOWN ON MAP 4
AND RESUBDIVISION OF SAID CONSOLIDATION
INTO LOTS 4 TO 41 (INCLUSIVE)
AHUPUAA OF KAHANA
AT KOOLAULOA, OAHU, HAWAII

465 S. King Street
Honolulu, Hawaii
November 13, 1974

STATE OF HAWAII
DEPARTMENT OF ACCOUNTING AND GENERAL SERVICES
SURVEY DIVISION

Robert G. Hoshiyama
Registered Professional Land Surveyor
Certificate No. 1337
Land Court Surveyor Certificate No. 118

OWNER: State of Hawaii

OWNER'S CERTIFICATES OF TITLE: 167,501
167,502
167,503

AUTHORIZED AND APPROVED BY ORDER OF THE JUDGE
OF THE LAND COURT DATED MARCH 13, 1975.
BY ORDER OF THE COURT.

Rudolph K. Espinda
REGISTRAR OF THE LAND COURT

Filed February 5, 1975
James L. Dunlap
Deputy Registrar