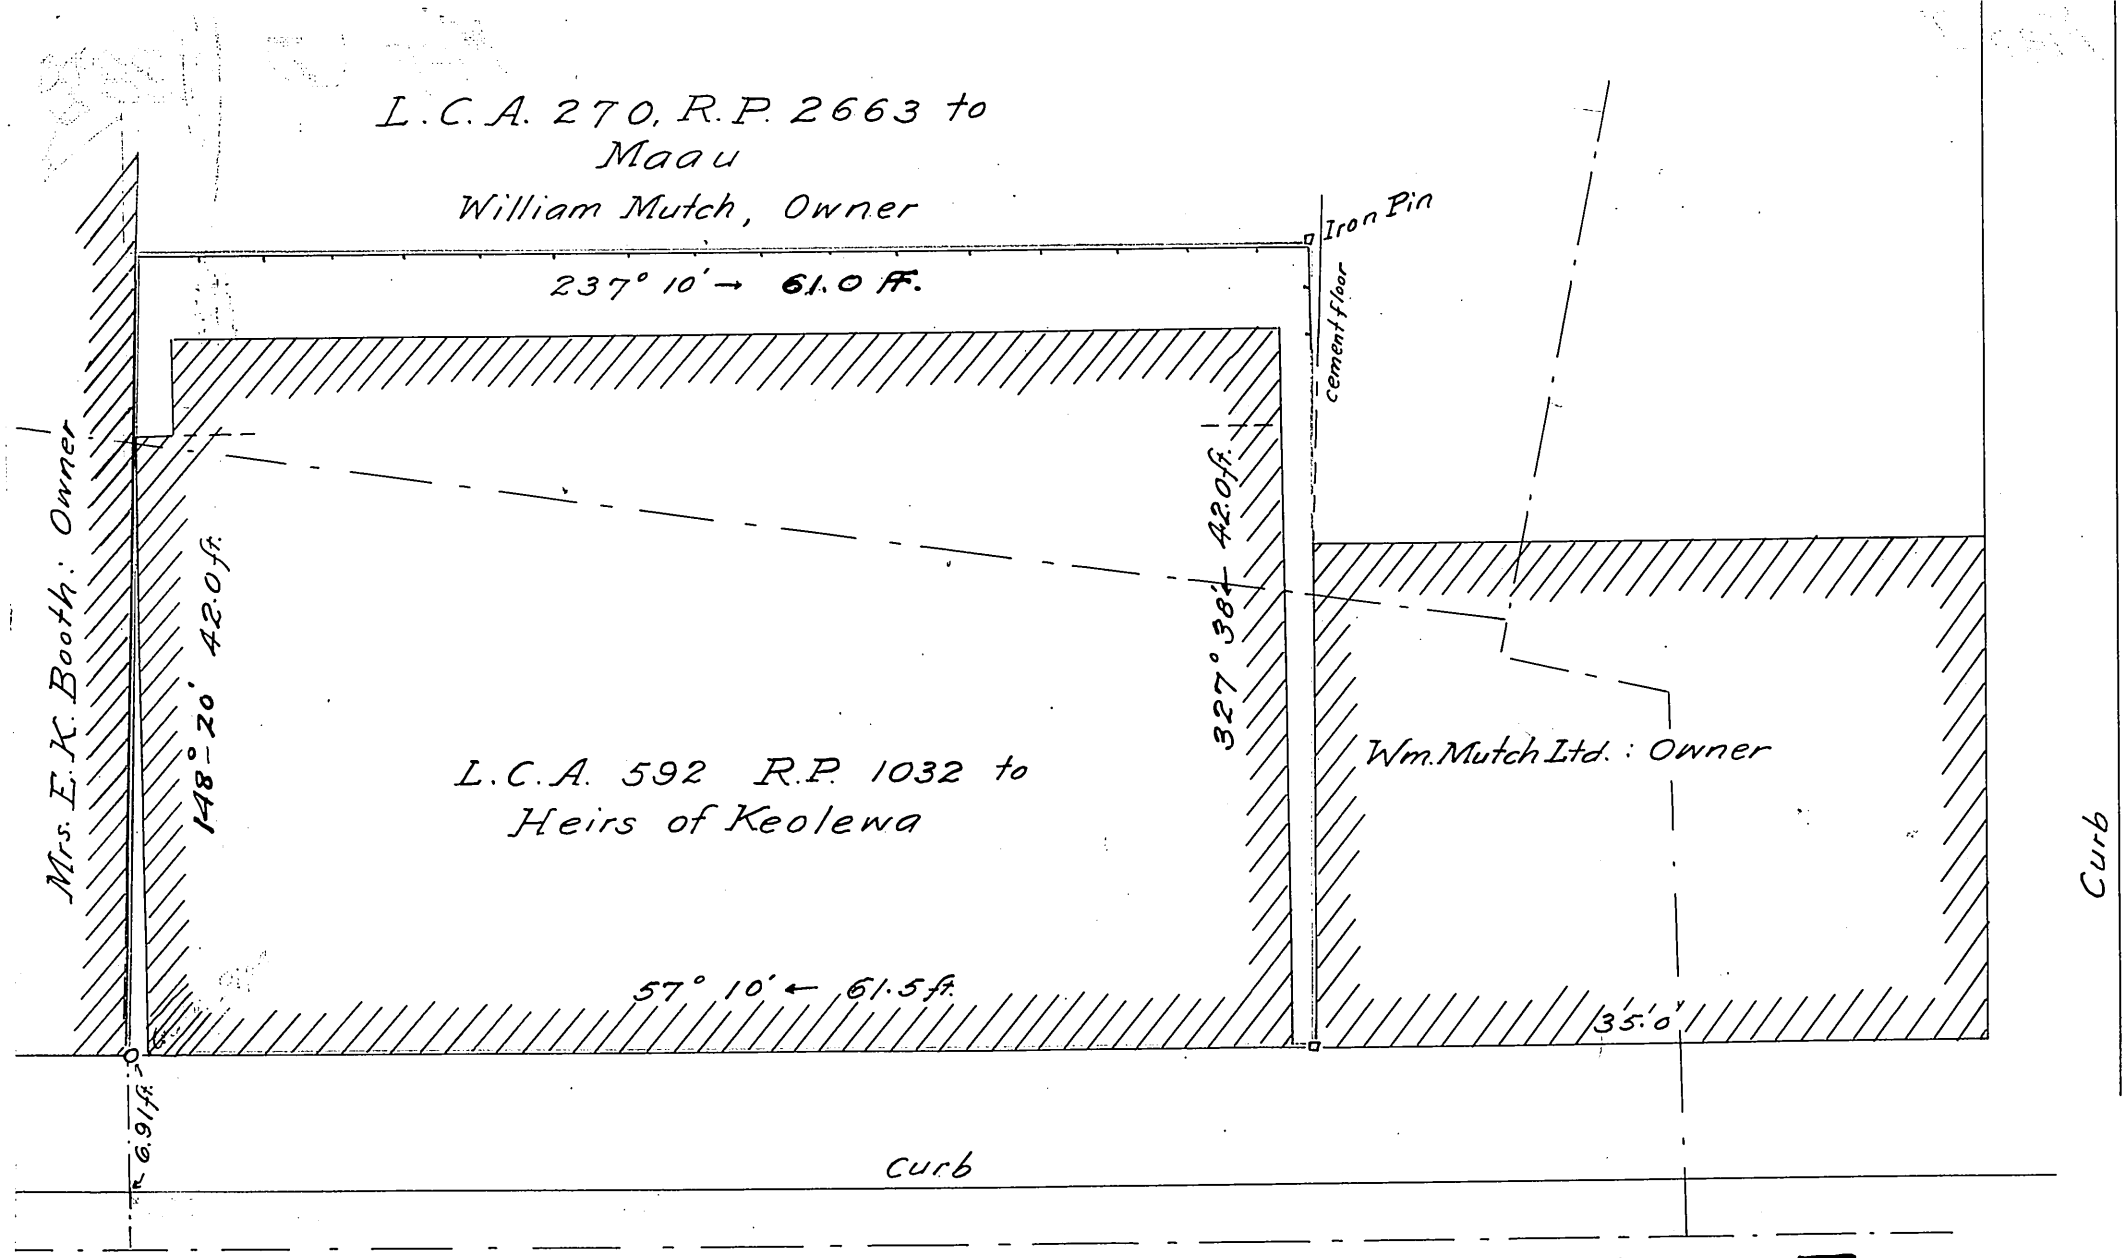

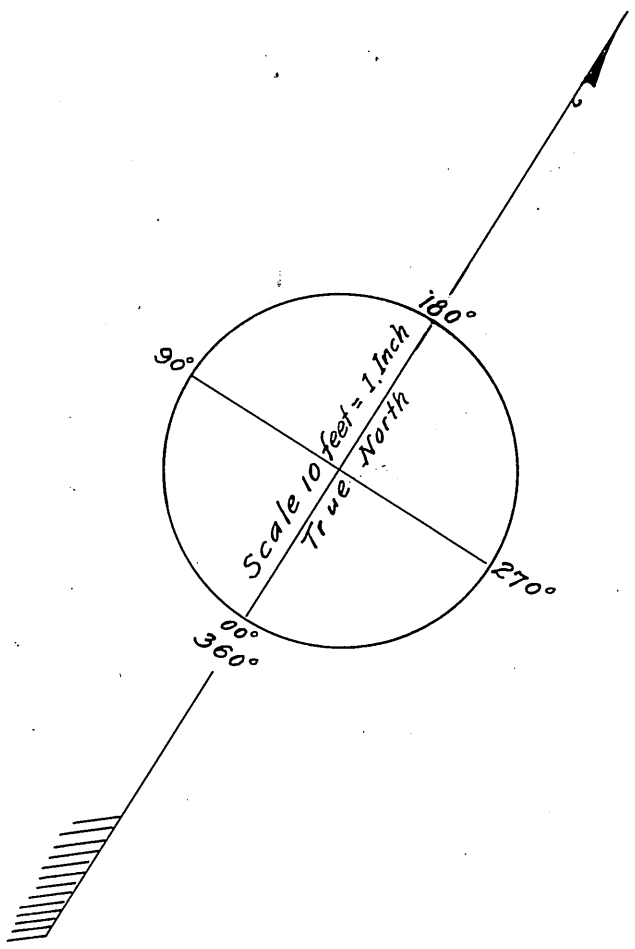

LAND COURT
TERRITORY OF HAWAII

Map and Description with Petition No. 287.
Petitioner: Hoffschlaeger Co., Ltd.

Being portion of L.C.A. 592, Royal Patent 1032 to the heirs of Keolewa; and portion of L.C.A. 270, Royal Patent 2663 to Maau.
Located on Maunakea Street, Honolulu Oahu.

Beginning at the south corner of this piece, on the northwest side of Maunakea Street, which point is true azimuth and distance, 234° 12' 30" 193.75 feet, from the Government Survey Street Monument, which is on the intersection of a 10 foot offset in the street from the northwest line of Maunakea Street, and a 10 foot offset in the Street from the southwest line of Hotel Street, and running by true azimuths :-

1.	148° 20'	42.00 feet, along	Mrs. E. K. Booth lot;
2.	237° 10'	61.00 " , "	Wm. Mutch lot, to an iron pin;
3.	327° 38'	42.00 " , "	Wm. Mutch Ltd. lot;
4.	57° 10'	61.50 " , "	Maunakea Street to the point of beginning.

Containing an Area of 2572 square feet

January 31st 1914.

E. D. Baldwin, Surveyor

Baldwin & Alexander
Civil Engineers & Surveyors
405 Bank of Hawaii Bldg. Honolulu.

I hereby certify that this is a true and correct copy of Land Court Petition No. 287.

Geo. F. Wright
Asst Land Surveyor

Honolulu
May 19-1914.

Filed Feb. 7th. 1914.
At 9 o'clock A.M.
John Marcallino
Registrar.

13