289:1

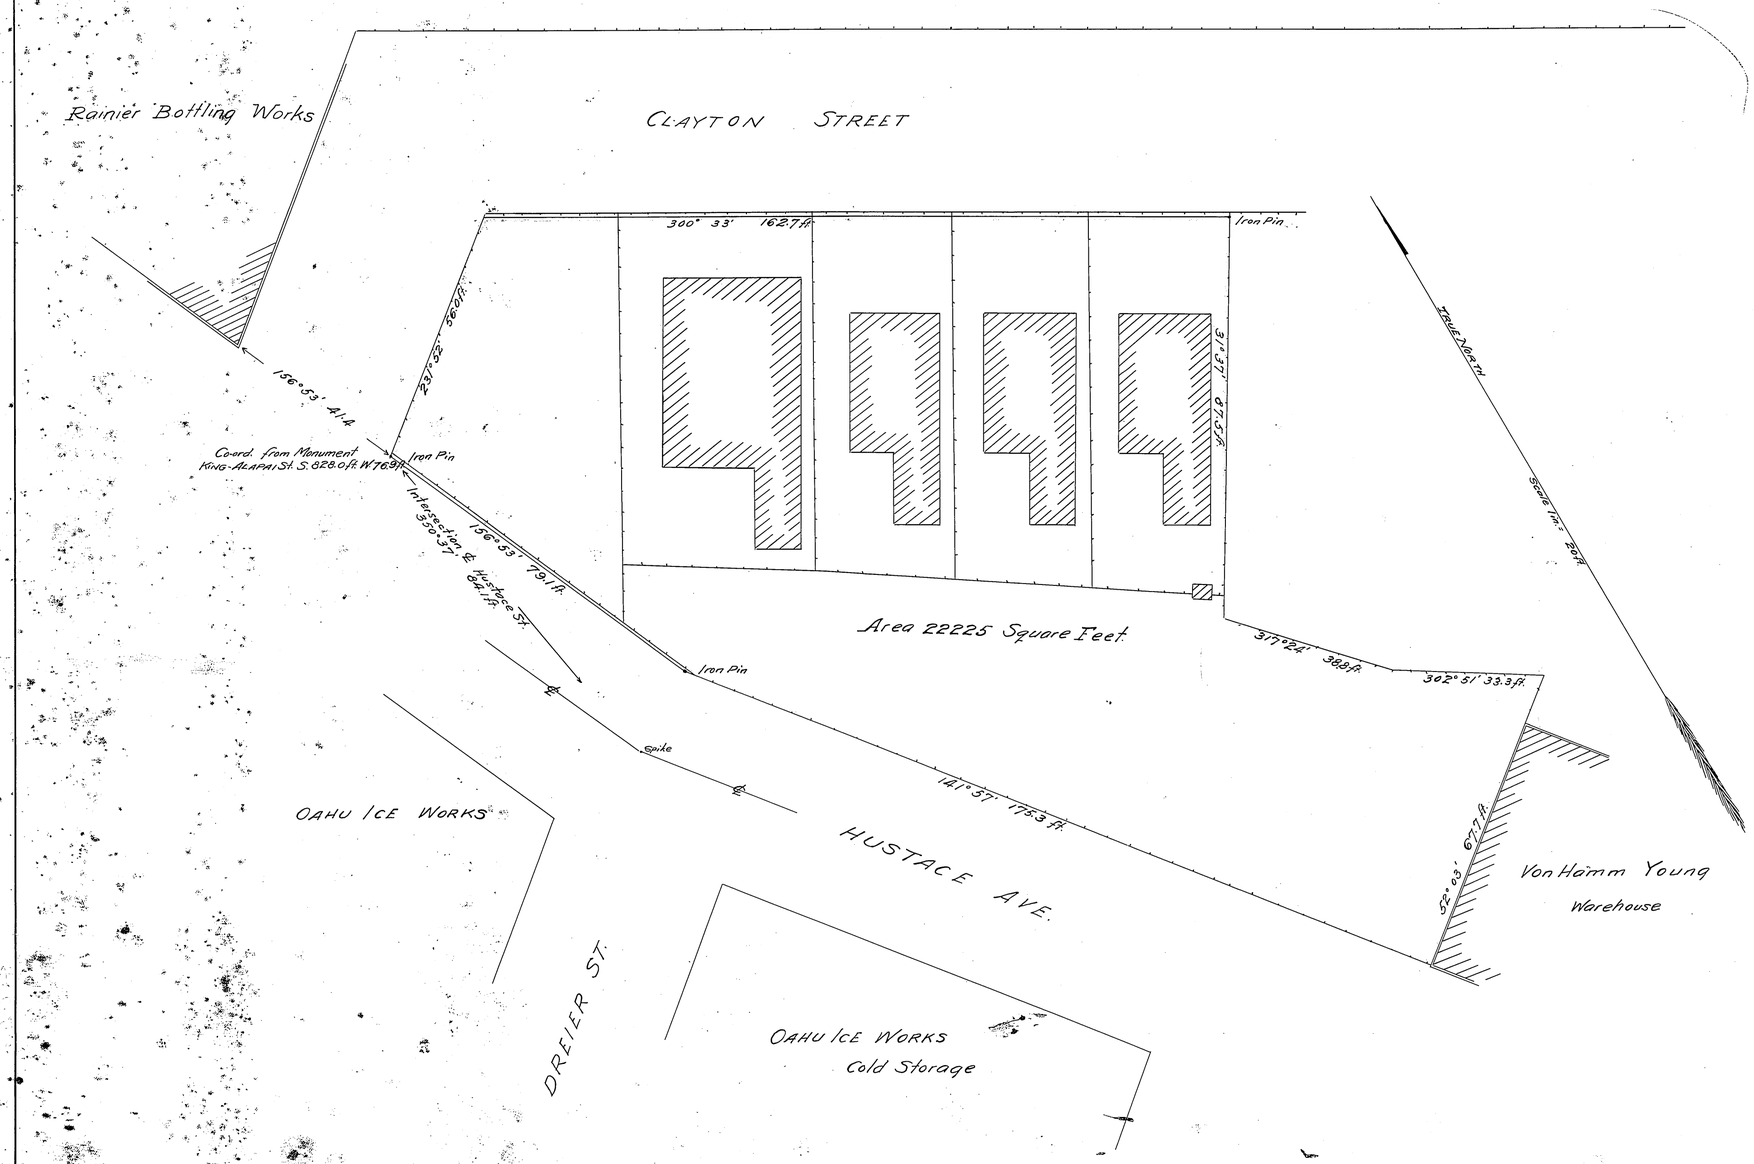


# LAND COURT
TERRITORY OF HAWAII

Map and Description with Petition No. 289
Peter High Petitioner.
Being a portion of L.C.A 10605. R.P. 5716 to Kamakee Piikoi
Lots 1 & 2 of Kewalo Tract, and Lots 1 & 2 of Bicycle Tract.
Honolulu, Oahu.

Beginning at an iron pin at the East corner of Hustace and Clayton Streets, being the West corner of this lot, co-ordinates of which are South 828.0 feet and 76.9 feet West from a Government Street Monument at Alapai and King Streets, South corner of Rainier Bottling Works is by true azimuth 156° 53' 41.4 feet, a spike at intersection of center line of Hustace Avenue is 350° 57' 84.1 feet, and running by true azimuths:-

| | | | |
|---|---|---|---|
| 1. | 231° 52' | 56.0 feet | along Clayton Avenue; |
| 2. | 300° 33' | 162.7 | " along same to an iron pin; |
| 3. | 31° 37' | 87.5 | " along fence; |
| 4. | 317° 24' | 38.8 | " along same; |
| 5. | 302° 51' | 33.3 | " along same; |
| 6. | 52° 03' | 67.7 | " along Von Hamm Young Warehouse; |
| 7. | 141° 57' | 175.3 | " along Hustace Avenue to an iron pin; |
| 8. | 156° 53' | 79.1 | " along same to the point of beginning. |

Area 22225 Square Feet.

Fred E. Harvey
Surveyor

Honolulu, T.H.
Oct. 1913.

No. 289
Filed Oct. 11th 1913
At 10 O'CLOCK A.M.
John Marcallino
Registrar.

I hereby certify that this is a true and correct copy of Land Court Petition No. 289.

Geo. F. Wright.
Asst. Court Surveyor.

Honolulu T.H.
Oct. 17th. 1913.

28X14=2.72 ~~2~~