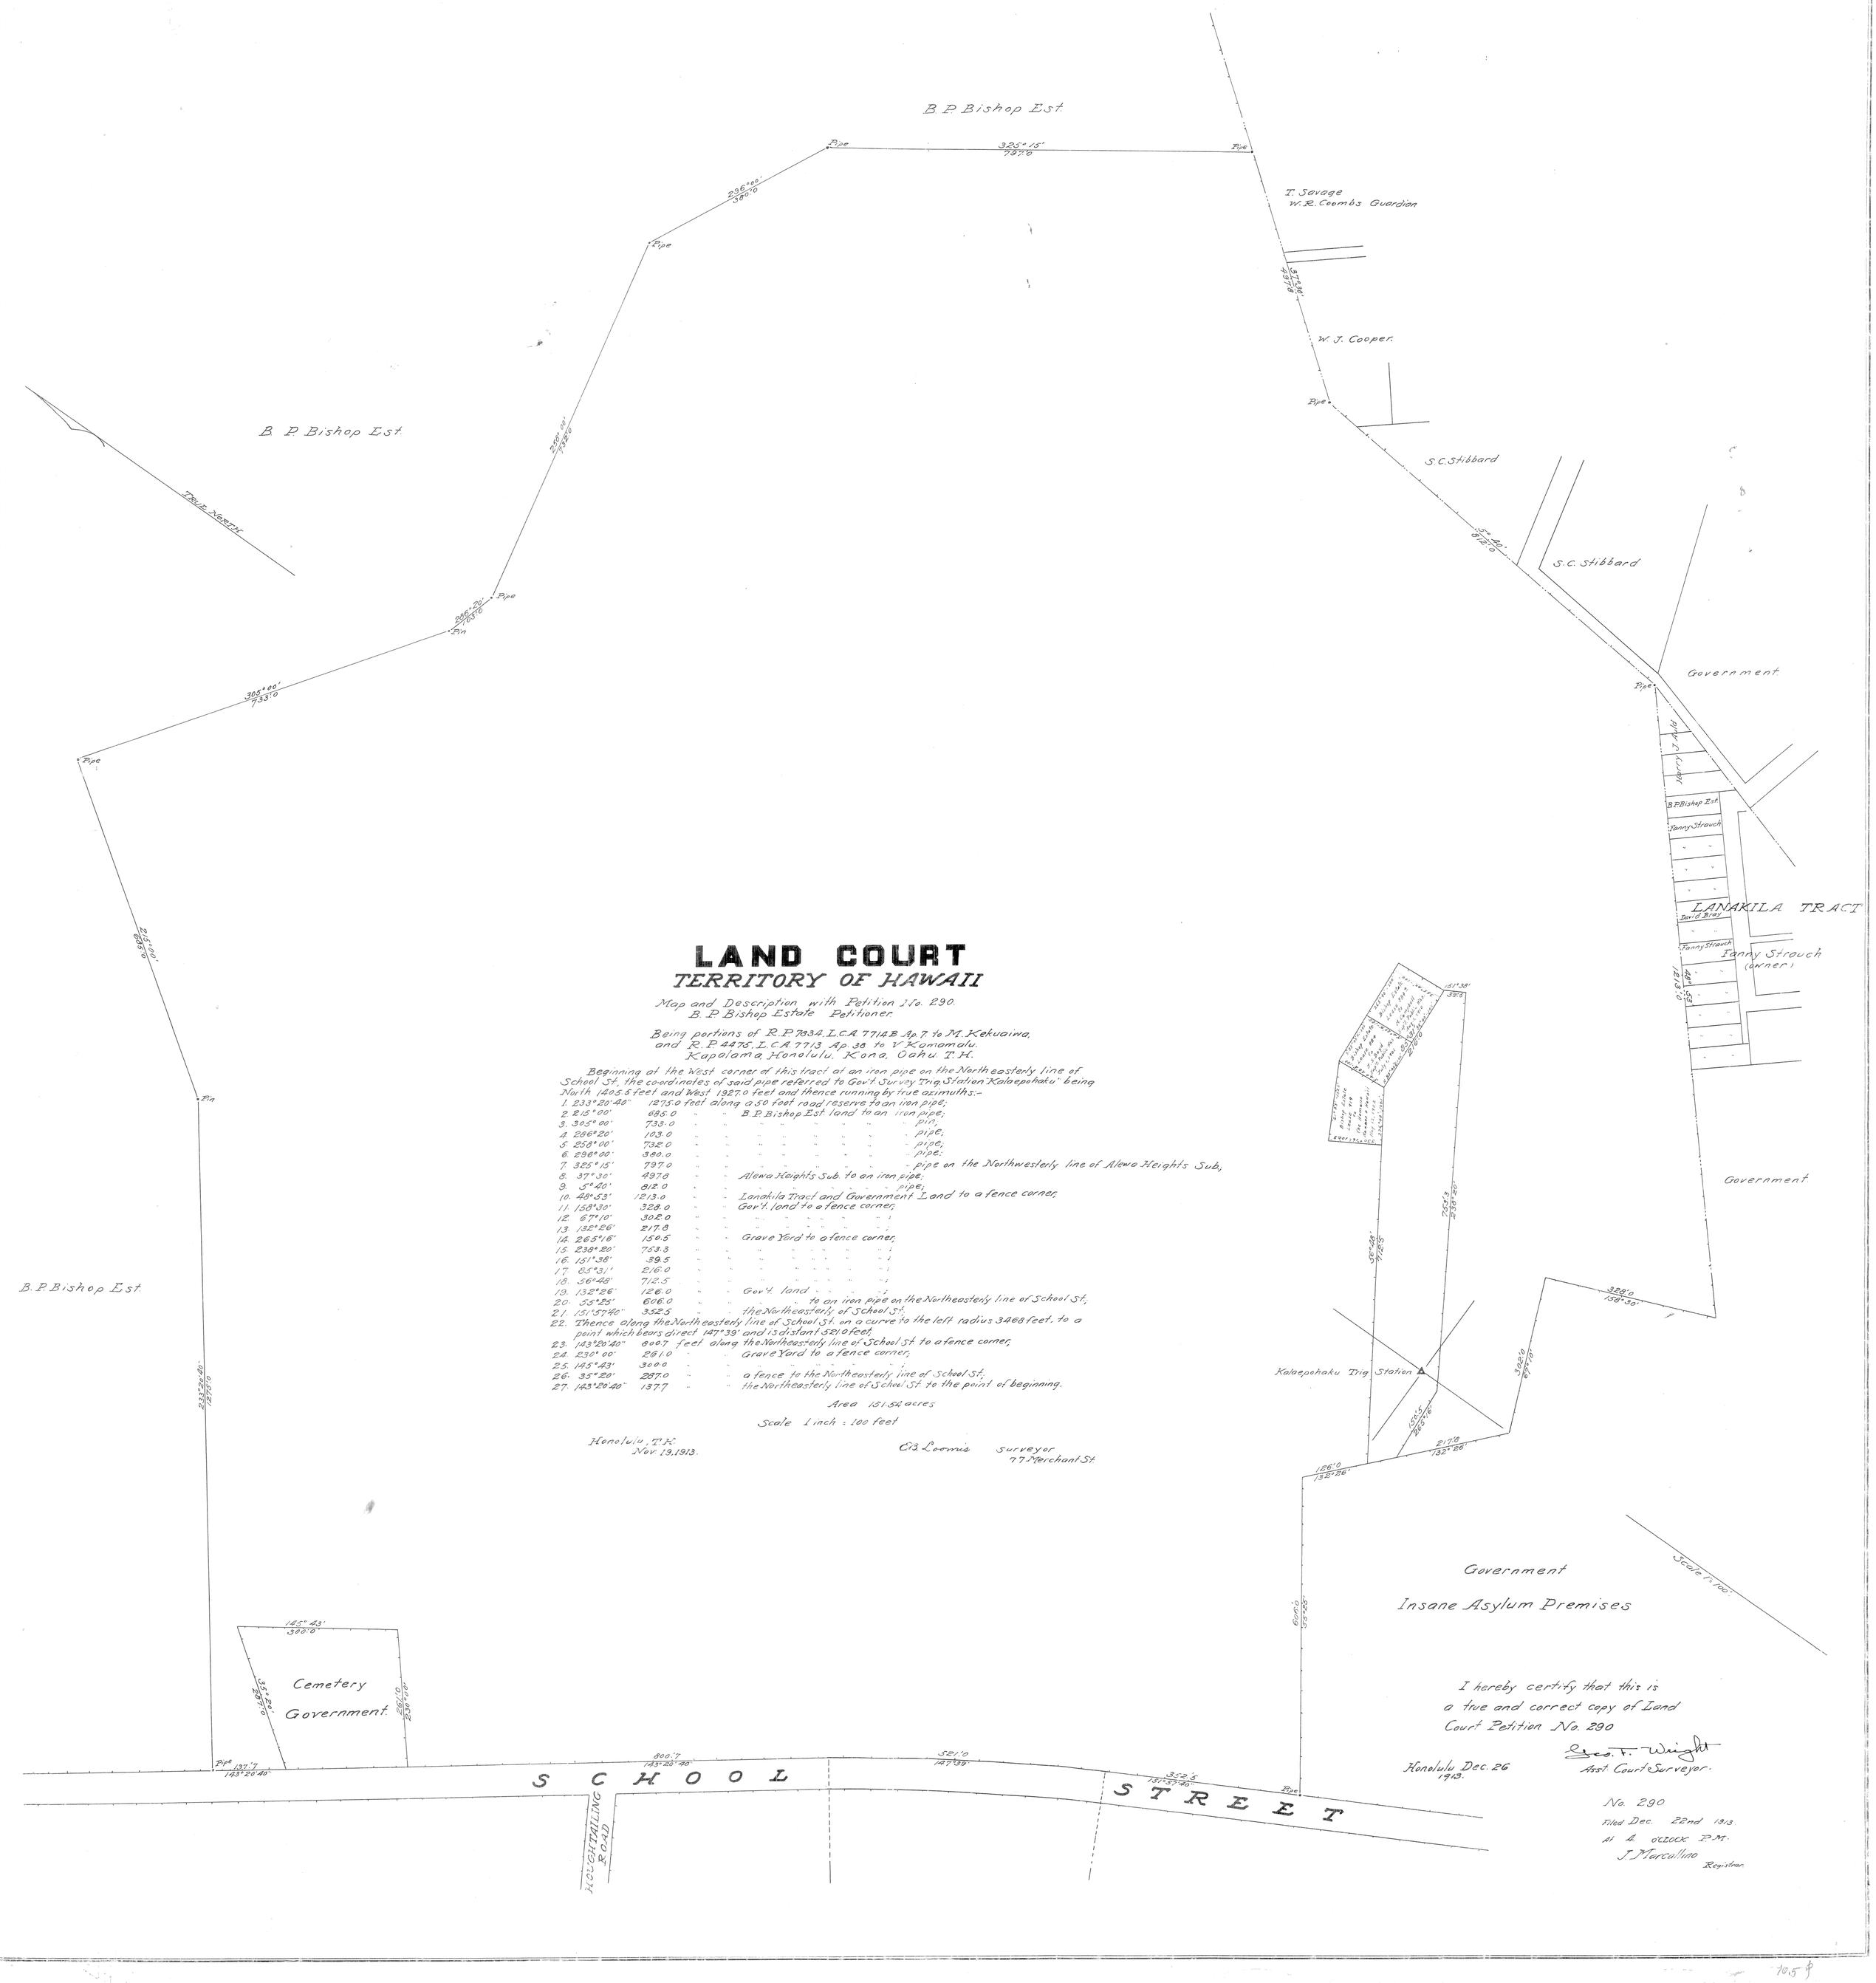

LAND COURT
TERRITORY OF HAWAII

Map and Description with Petition No. 290.
B. P. Bishop Estate Petitioner.

Being portions of R. P. 7834, L.C.A. 7714 B Ap. 7 to M. Kekuaiwa,
and R. P. 4475, L.C.A. 7713 Ap. 38 to V. Kamomolu.
Kapalama, Honolulu, Kona, Oahu, T. H.

Beginning at the West corner of this tract at an iron pipe on the North easterly line of School St, the co-ordinates of said pipe referred to Gov't Survey Trig. Station "Kalaepohaku" being North 1405.5 feet and West 1927.0 feet and thence running by true azimuths:-

1. 233° 20' 40"	1275.0	feet	along a 50 feet road reserve to an iron pipe;
2. 215° 00'	685.0	"	" B. P. Bishop Est. land to an iron pipe;
3. 305° 00'	733.0	"	" " " " " " pin;
4. 296° 20'	103.0	"	" " " " " " pipe;
5. 258° 00'	732.0	"	" " " " " " pipe;
6. 296° 00'	380.0	"	" " " " " " pipe;
7. 325° 15'	797.0	"	" " " " " " pipe on the Northwesterly line of Alewa Heights Sub;
8. 37° 30'	497.8	"	" Alewa Heights Sub. to an iron pipe;
9. 5° 40'	812.0	"	" " " " " " " pipe;
10. 48° 53'	1213.0	"	" Lanakila Tract and Government Land to a fence corner;
11. 158° 30'	328.0	"	" Gov't. land to a fence corner;
12. 67° 10'	302.0	"	" " " " " " " ;
13. 132° 26'	217.0	"	" " " " " " " ;
14. 265° 16'	150.5	"	" Grave Yard to a fence corner;
15. 239° 20'	753.3	"	" " " " " " " ;
16. 151° 38'	39.5	"	" " " " " " " ;
17. 85° 31'	216.0	"	" " " " " " " ;
18. 56° 48'	712.5	"	" " " " " " " ;
19. 132° 26'	126.0	"	" Gov't. land " " " " " " ;
20. 55° 25'	606.0	"	" " " " " to an iron pipe on the Northeasterly line of School St.;
21. 151° 57' 40"	352.5	"	" the Northeasterly of School St.
22. Thence along the Northeasterly line of School St. on a curve to the left radius 3468 feet, to a point which bears direct 147° 39' and is distant 521.0 feet.			
23. 143° 20' 40"	800.7	feet	along the Northeasterly line of School St. to a fence corner;
24. 230° 00'	286.10	"	" Grave Yard to a fence corner;
25. 145° 43'	300.0	"	" " " " " " " ;
26. 35° 20'	287.0	"	" a fence to the Northeasterly line of School St.;
27. 143° 20' 40"	137.7	"	" the Northeasterly line of School St. to the point of beginning.

Area 151.54 acres

Scale 1 inch = 100 feet

Honolulu, T. H.
Nov. 19, 1913.

C. S. Loomis surveyor
77 Merchant St.

I hereby certify that this is
a true and correct copy of Land
Court Petition No. 290

Geo. F. Wright
Asst. Court Surveyor.

Honolulu Dec. 26
1913.

No. 290
Filed Dec. 22nd 1913.
At 4 o'clock P.M.
J. Mercallino Registrar.