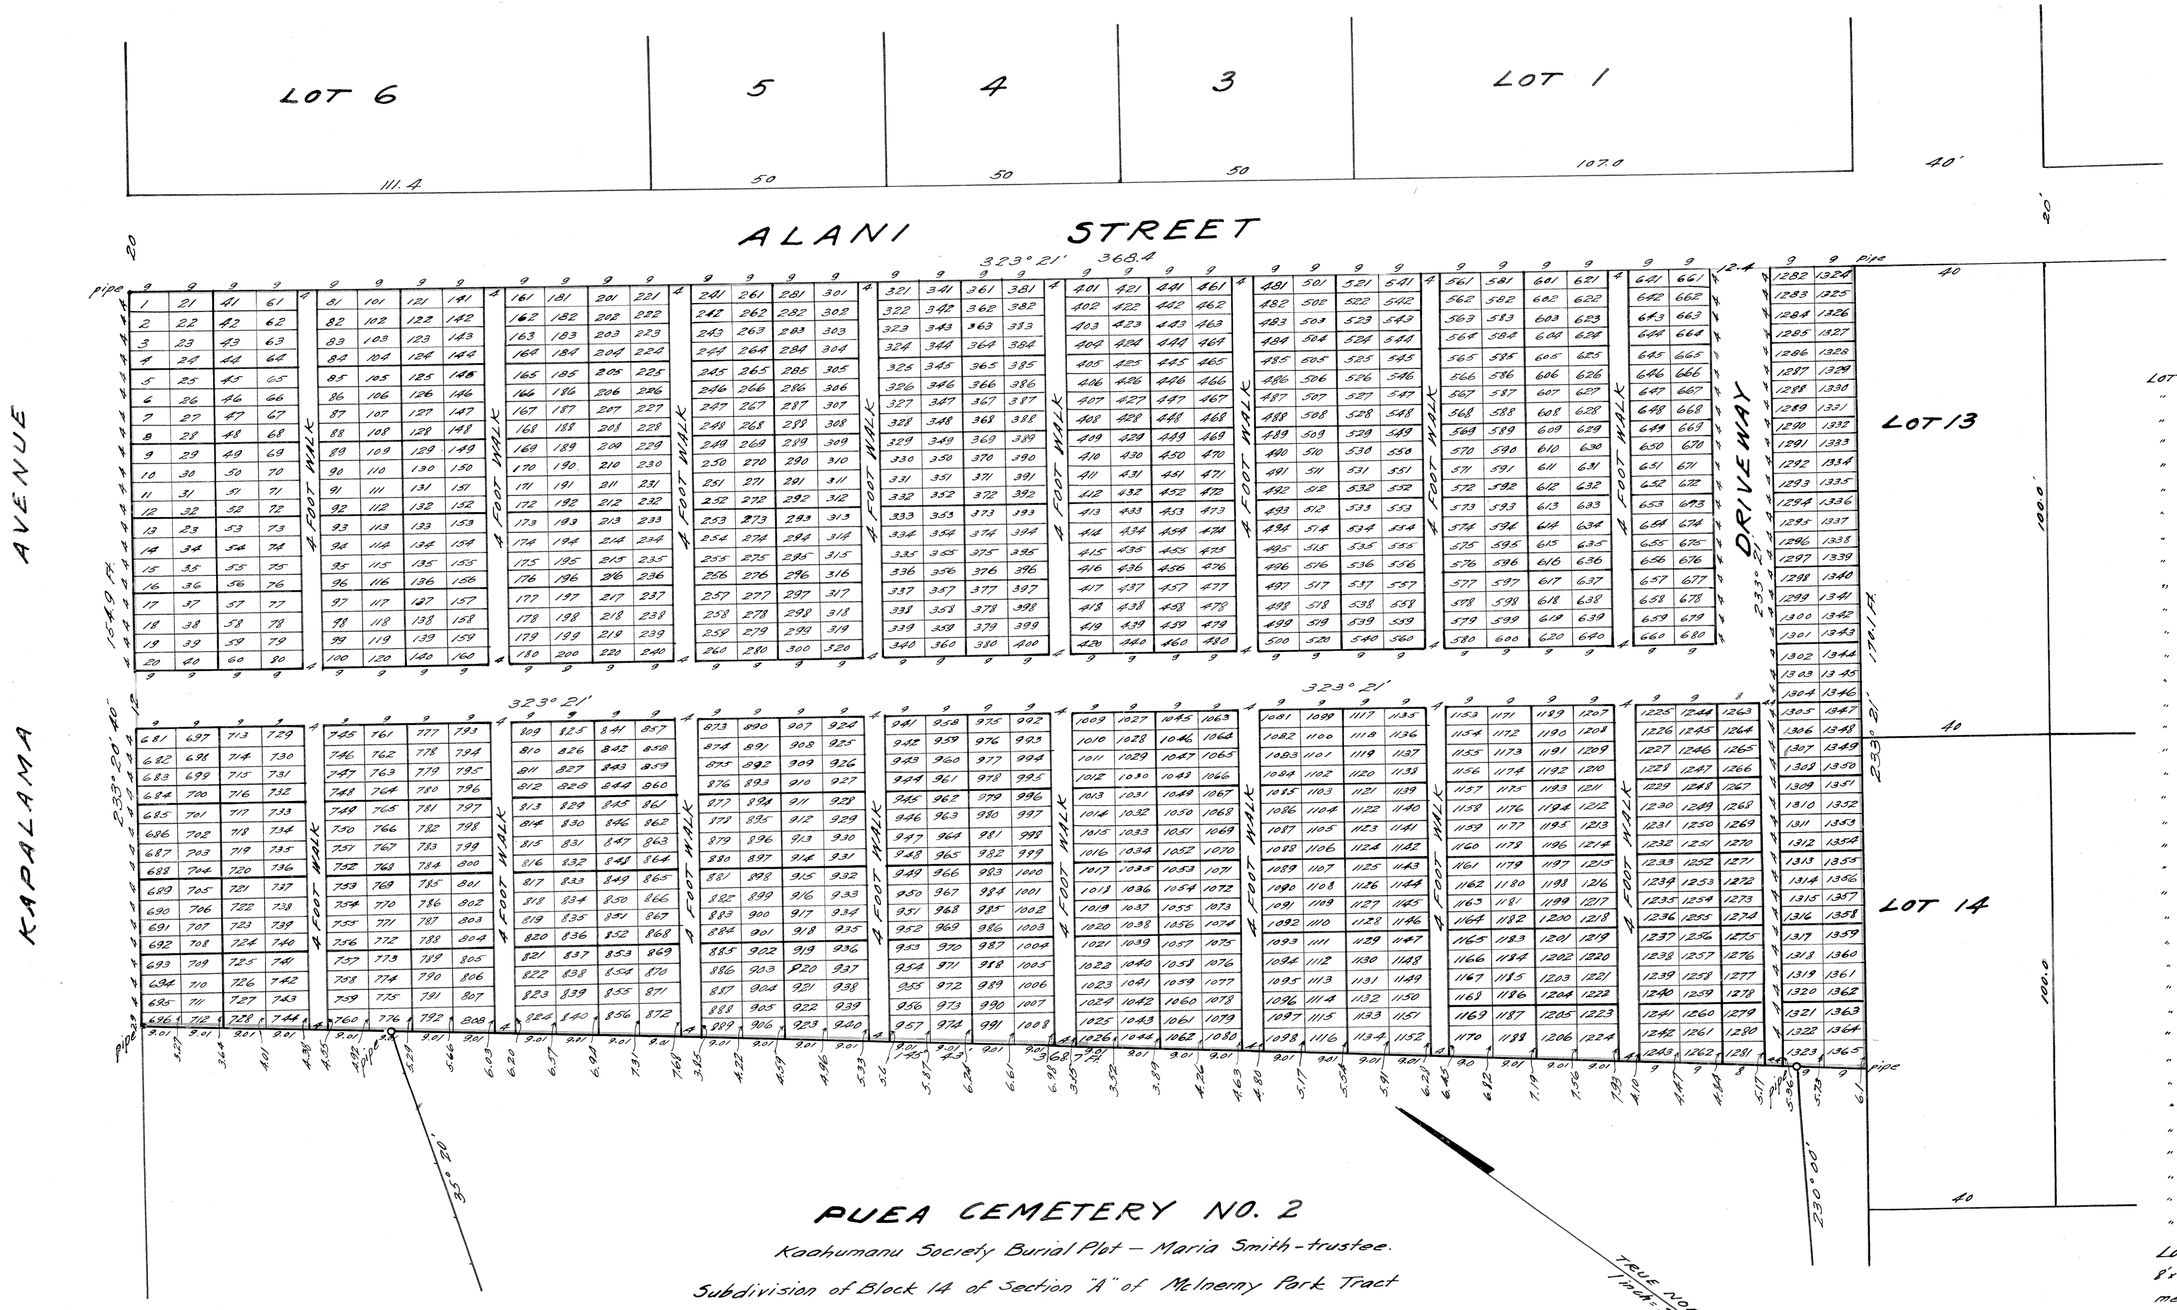

PUEA CEMETERY NO. 2

Kaahumanu Society Burial Plot – Maria Smith – trustee.

Subdivision of Block 14 of Section "A" of McInerny Park Tract

of L.C.P. No. 290. Certificate of Title No. 554

KAPALAMA – HONOLULU.

Scale 1 inch = 20 Ft.

Geo. F. Wright – Surveyor – December 24, 1914.

I hereby certify that the above is a correct map, and that the subdivision of same are correctly shown.

Honolulu T.H.

April 8, 1915

Fred E. Harvey

Asst Court Surveyor

Maria Smith, Trustee of Chakui Kaahumanu

No. 290

Filed Apr. 7th, 1915.

at 10-30 A.M.

John Marcallino

Registrar.

A true copy. Attest with seal of said Court.

John Marcallino

Registrar.

LEGEND

LOT 696	= 28	Sq. Ft.	
" 712	= 31	"	"
" 728	= 34	"	"
" 744	= 38	"	"
" 760	= 43	"	"
" 776	= 46	"	"
" 792	= 49	"	"
" 808	= 53	"	"
" 824	= 57	"	"
" 840	= 61	"	"
" 856	= 64	"	"
" 872	= 67	"	"
" 889	= 36	"	"
" 906	= 40	"	"
" 923	= 41	"	"
" 940	= 46	"	"
" 957	= 52	"	"
" 974	= 54	"	"
" 991	= 58	"	"
" 1008	= 61	"	"
" 1026	= 30	"	"
" 1044	= 33	"	"
" 1062	= 37	"	"
" 1080	= 40	"	"
" 1098	= 45	"	"
" 1116	= 48	"	"
" 1134	= 52	"	"
" 1152	= 55	"	"
" 1170	= 60	"	"
" 1188	= 63	"	"
" 1206	= 66	"	"
" 1224	= 70	"	"
" 1243	= 39	"	"
" 1262	= 42	"	"
" 1281	= 40	"	"
" 1323	= 50	"	"
" 1365	= 64	"	"

Lot 1263 to 1280 inclusive are 8'x4' or 32 Sq. Ft. All Lots not mentioned in above Legend are 9'x4' or 36 Sq. Ft.

LAND COURT.
TERRITORY OF HAWAII.
SUB-DIVISION – APPROVED
APR 7 1915
Judge Land Court.