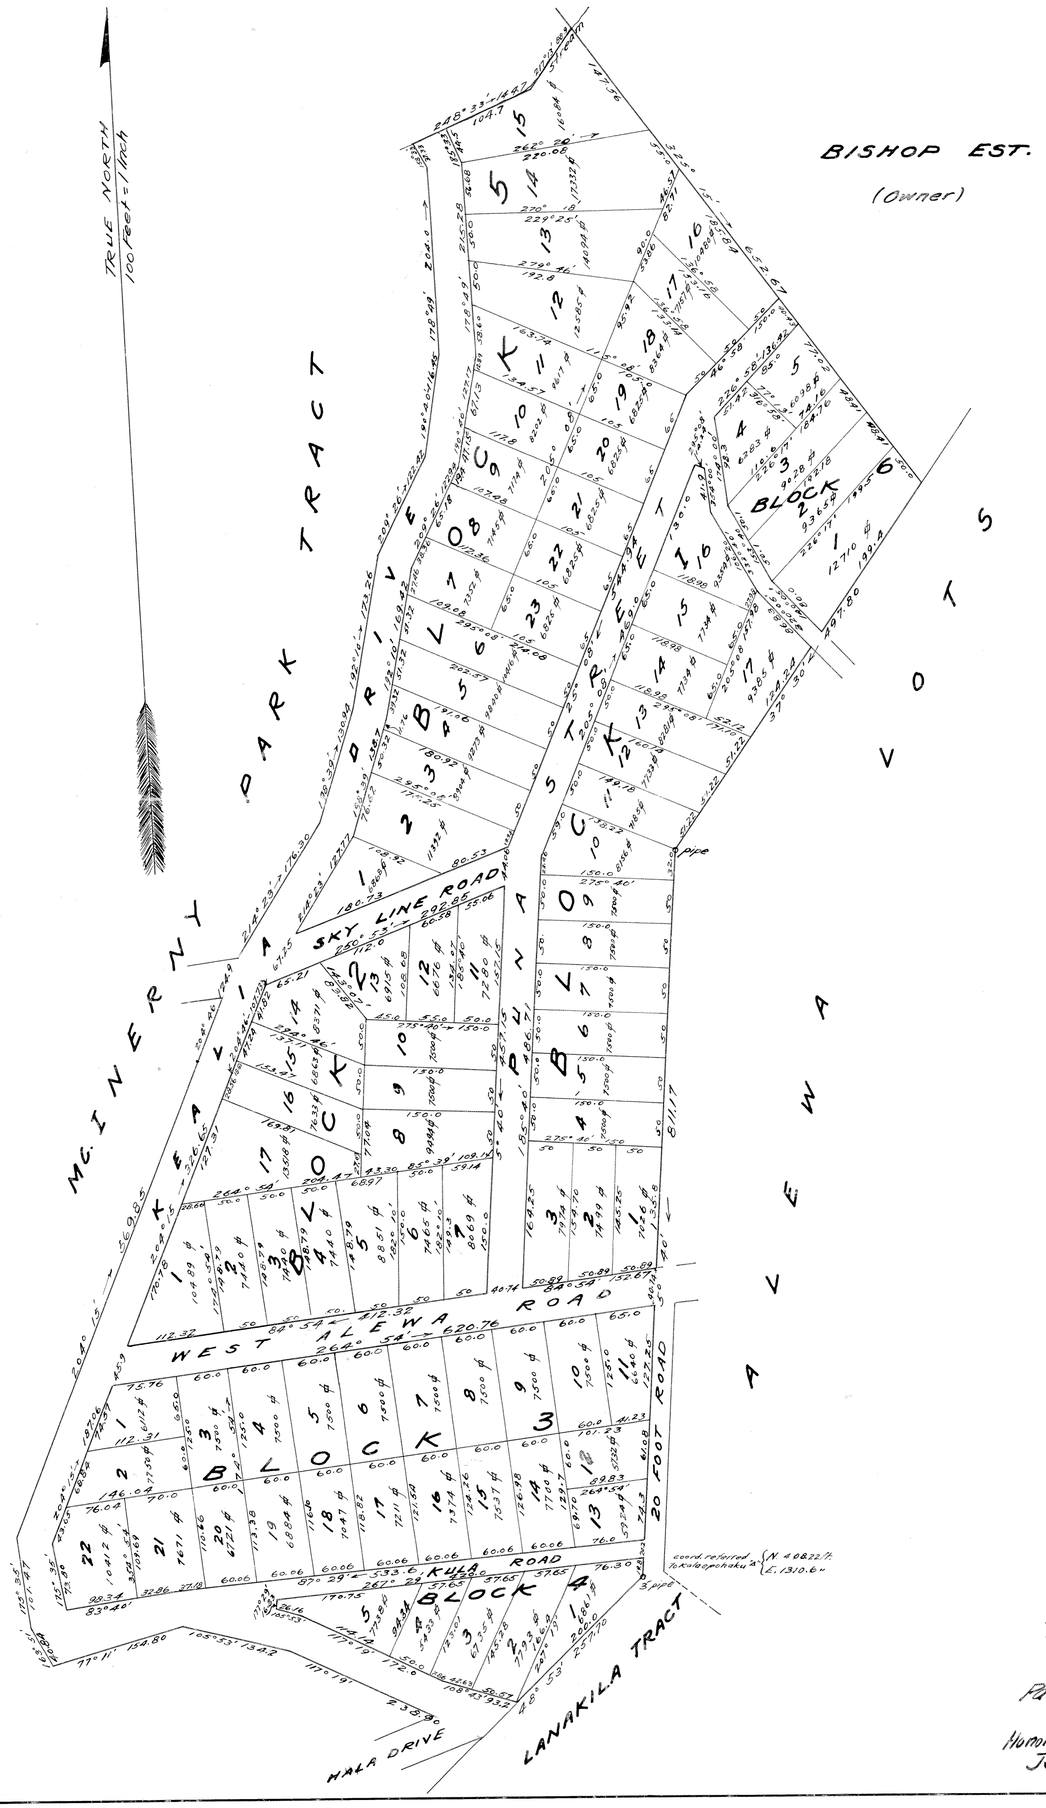

SUBDIVISION OF A PORTION OF L.C.P. 290

CERTIFICATE OF TITLE No. 554

SECTION "D"

Mc. INERNY PARK TRACT

KAPALAMA-HONOLULU

Being a portion of R.P. 7834 L.C.A. 7714 B Ap. 7
to M. Kekuaiwa and R.P. 4475 L.C.A. 7713 Ap. 38
to V. Kamamalu

Beginning at a 3" galv. pipe at the North corner of the Lanakila Tract, a corner of Alewa Lots, the coordinates of which referred to Government Triangulation Station "Kalaepohaku" are 408.22 feet North 1310.6 feet East and running by true azimuths:

1.	48° 53'	257.70 feet	along	Lanakila Tract;
2.	197° 19'	238.90 "	"	remainder of Mc. Inerny Park Tract;
3.	105° 53'	134.20 "	"	" " " " "
4.	77° 11'	154.80 "	"	" " " " "
5.	163° 51'	40.84 "	"	" " " " "
6	175° 35'	101.47 "	"	" " " " "
7	204° 15'	569.85 "	"	" " " " "
8	204° 46'	124.90 "	"	" " " " "
9	214° 23'	176.30 "	"	" " " " "
10	198° 39'	130.94 "	"	" " " " "
11	192° 10'	173.26 "	"	" " " " "
12	209° 26'	122.42 "	"	" " " " "
13	190° 40'	116.45 "	"	" " " " "
14	178° 49'	204.00 "	"	" " " " "
15	158° 33'	37.33 "	"	" " " " "
16	248° 33'	144.70 "	"	" " " " "
17	217° 13'	88.90 "	"	" " " " "
18	325° 15'	652.67 "	"	Bishop Estate;
19	37° 30'	497.80 "	"	Alewa Lots;
20	5° 40'	811.17 "	"	Alewa Lots to the initial point.

Area 21.10 Acres

Fred E. Harvey
Surveyor and maker of plan
855 Kaahumanu Street
Honolulu T.H.

Wm. H. Mc. Inerny (Owner)
1021 Fort Street
Honolulu T.H.

Filed July 1st, 1915
at 10:05 o'clock A.M.
Wm. L. Whitney
Judge.

The above subdivision has been duly examined by me and found correct. The 9th. course in the original Petition and certificate reads 5° 40' 812.0 feet. it should read 5° 40' 811.17 feet as shown by this subdivision — see course 20
Geo. F. Wright.
Asst Court Surveyor.

Honolulu, T.H.
July. 7 1915.

TERRITORY OF HAWAII
LAND COURT
Partial sub. division approved
Honolulu
July 8-1915
Judge Land Court.

Chas. H. Merriam
acting Registrar