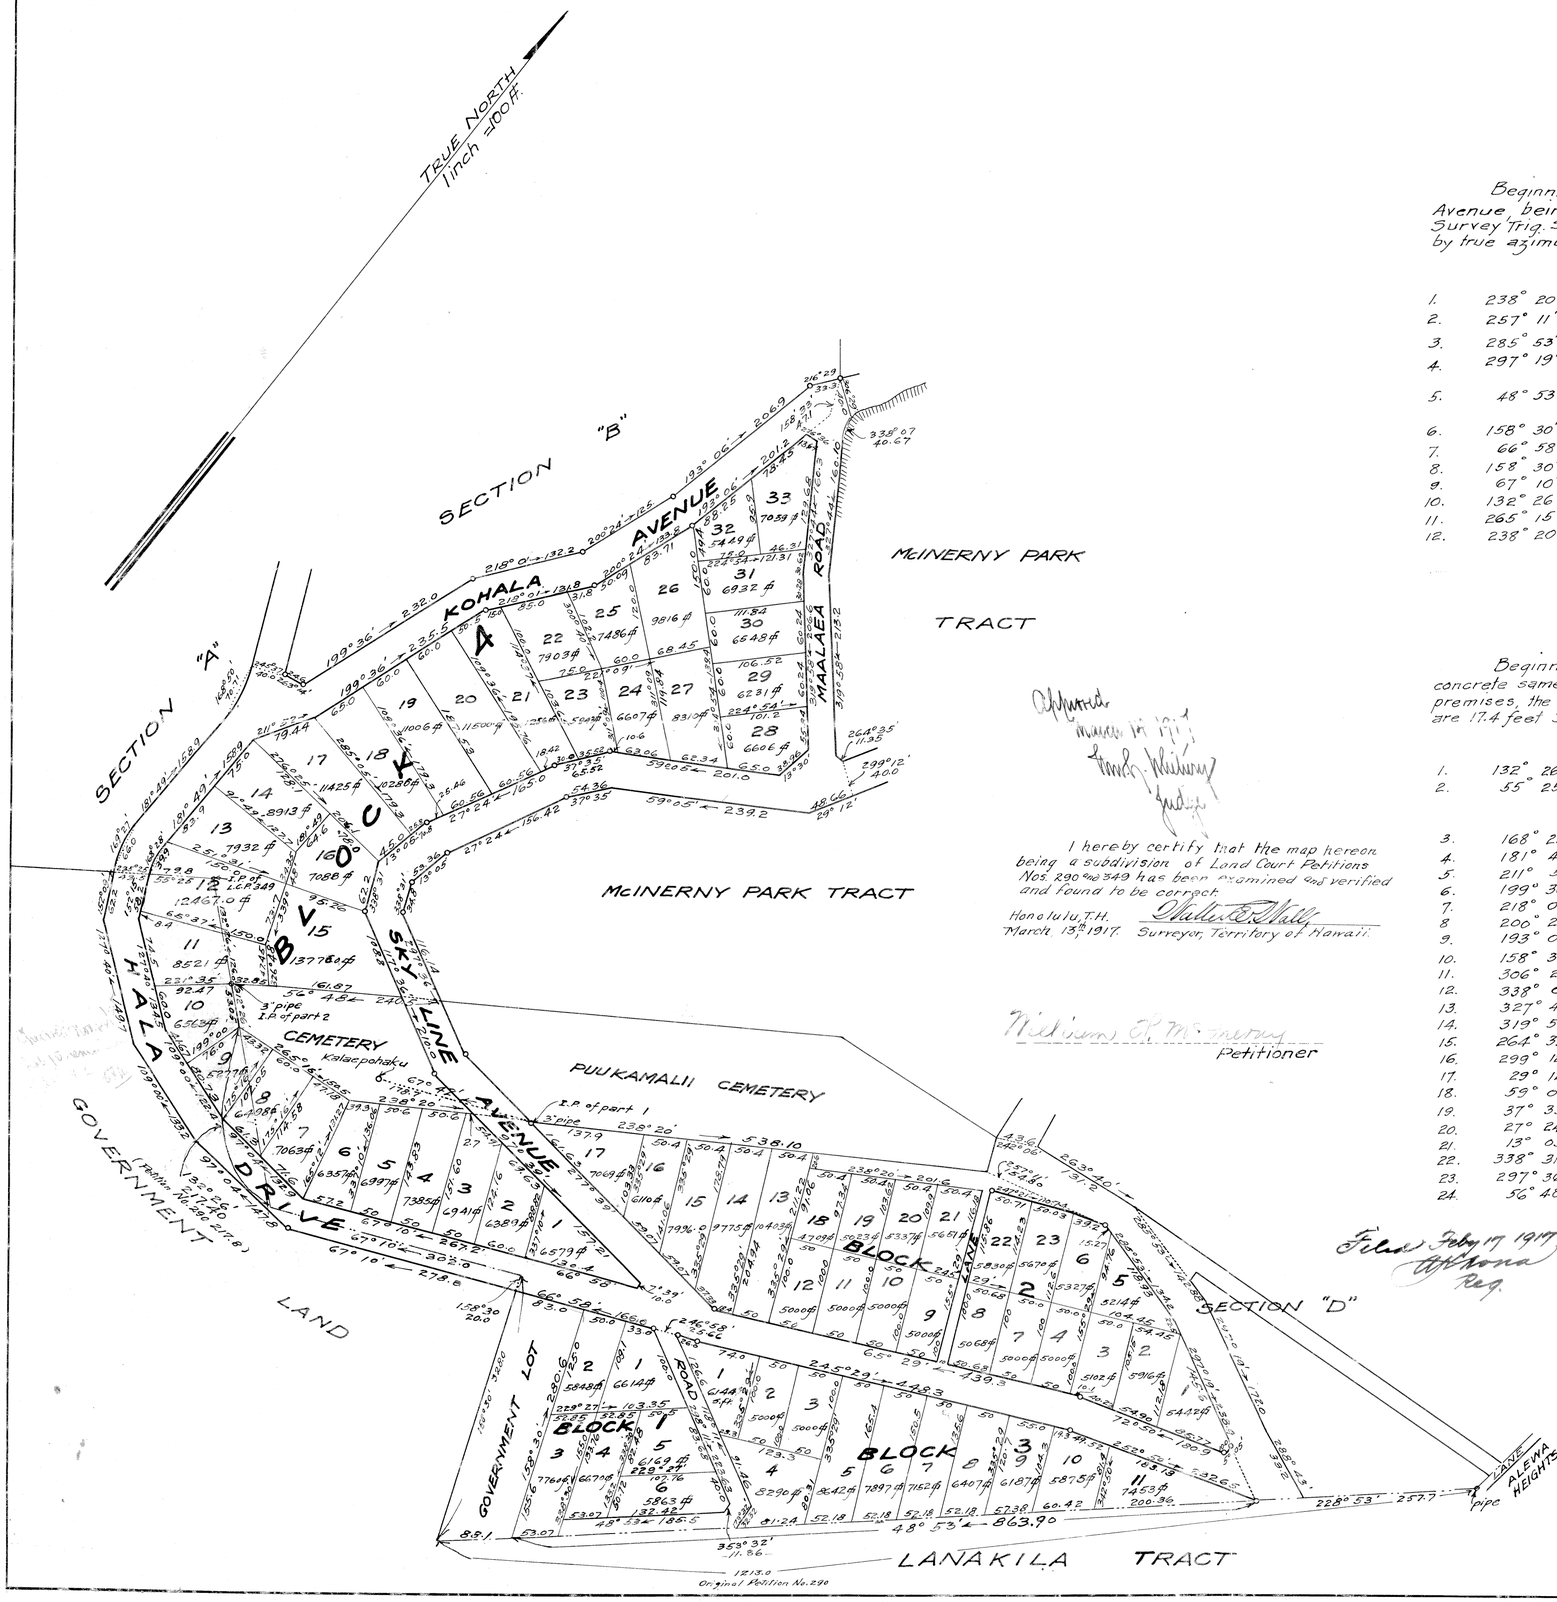

Approved
March 14 1917
Lyle A. Mclennan
Judge

I hereby certify that the map hereon being a subdivision of Land Court Petitions Nos. 290 and 349 has been examined and verified and found to be correct.

Honolulu, T.H.
March 13th 1917.

Walter E. Wall
Surveyor, Territory of Hawaii.

William H. McInerny
Petitioner

Filed Feby 17 1917
A. Pinana
Reg.

SUBDIVISION OF A PORTION OF L.C.P 290
CERTIFICATE OF TITLE NO. 554
SECTION "C"
McINERNY PARK TRACT
KAPALAMA - HONOLULU - OAHU - T. H.

Being a portion of R.P. 7834, L.C.A. 7714[B] Ap. 7 to M. Kekuaiwa and R.P. 4475, L.C.A. 7713 Ap. 38 to Victoria Kamamalu.

PART 1

Beginning at a 3" pipe set in concrete on the North easterly line of Sky Line Avenue, being the West corner of Block 2 Section "C" from which Government Survey Trig. Station "Kalaepohaku" is by true azimuth 67° 42' 178.7 feet and running by true azimuths:-

1.	238° 20'	538.10 feet	along Puukamalii Cemetery;
2.	257° 11'	154.80 feet	along Puukamalii Cemetery;
3.	285° 53'	134.20 feet	along Section "D";
4.	297° 19'	238.90 feet	along Section "D"; From this point a pipe at end of course 9 of L.C.P No. 290 is by true azimuth 228° 53' - 257.7 ft.
5.	48° 53'	863.90 feet	along Lanakila Tract, From this point the end of course 10 of L.C.P. 290 is by true azimuth 48° 53' - 88.1 feet;
6.	158° 30'	280.60 feet	along Government;
7.	66° 58'	83.00 feet	along Government;
8.	158° 30'	20.00 feet	along Government;
9.	67° 10'	302.00 feet	along Government;
10.	132° 26'	217.40 feet	along Government;
11.	265° 15'	150.50 feet	along Puukamalii Cemetery;
12.	238° 20'	206.40 feet	along Puukamalii Cemetery to the initial point.

Area 8.56 Acres.

PART 2

Beginning at the West corner of Puukamalii Cemetery marked by a 3" pipe set in concrete same being the South corner of this lot on the boundary of Government Insane Asylum premises, the coordinates of which referred to Government Trig. Station "Kalaepohaku" are 17.4 feet South and 199.3 feet West and running by true azimuths:

1.	132° 26'	126.0 feet	along Government;
2.	55° 25'	79.8 feet	along Government; Thence on a curve to the right having a radius of 87.57 feet along Section "A" the direct azimuth and distance being.
3.	168° 28'	39.90 feet;	
4.	181° 49'	158.9 feet	along Section "A" McInerny Park Tract;
5.	211° 52'	79.44 feet	along Section "B" McInerny Park Tract;
6.	199° 36'	235.50 feet	along Section "B" McInerny Park Tract;
7.	218° 01'	131.80 feet	along Section "B" McInerny Park Tract;
8	200° 24'	133.80 feet	along Section "B" McInerny Park Tract;
9.	193° 06'	201.2 feet	along Section "B" McInerny Park Tract;
10.	158° 33'	47.1 feet	along Section "B" McInerny Park Tract;
11.	306° 29'	40.0 feet	along remainder of McInerny Park Tract;
12.	338° 03'	40.67 feet	along remainder of McInerny Park Tract;
13.	327° 44'	160.10 feet	along remainder of McInerny Park Tract;
14.	319° 58'	213.2 feet	along remainder of McInerny Park Tract;
15.	264° 35'	11.35 feet	along remainder of McInerny Park Tract;
16.	299° 12'	40.00 feet	along remainder of McInerny Park Tract;
17.	29° 12'	48.66 feet	along remainder of McInerny Park Tract;
18.	59° 05'	239.20 feet	along remainder of McInerny Park Tract;
19.	37° 35'	54.36 feet	along remainder of McInerny Park Tract;
20.	27° 24'	156.42 feet	along remainder of McInerny Park Tract;
21.	13° 05'	53.36 feet	along remainder of McInerny Park Tract;
22.	338° 31'	34.80 feet	along remainder of McInerny Park Tract;
23.	297° 36'	116.14 feet	along remainder of McInerny Park Tract;
24.	56° 48'	240.5 feet	along Puukamalii Cemetery; to the initial point.

Area 5.28 Acres.

SUBDIVISION OF LAND COURT PETITION No. 349

Being a portion of R.P. 7834, L.C.A. 7714[B] Ap. 7 to M. Kekuaiwa and R.P. 4475, L.C.A. 7713 Ap. 38 to Victoria Kamamalu.
KAPALAMA - HONOLULU - OAHU - T. H.

Beginning at the North corner of this subdivision from which Gov't Survey Trig. Station "Kalaepohaku" is by true azimuth 283° 02' 300.0 feet and running by true azimuths:-

1.	312° 26'	336.2 feet	along McInerny Park Tract;
2.	97° 04'	65.0 feet	along Hala Drive;
3.	109° 00'	122.4 feet	along Hala Drive;
4.	127° 40'	134.5 feet	along Hala Drive;
5.	152° 15'	58.2 feet	along Hala Drive;
6.	235° 25'	79.8 feet	along McInerny Park Tract to the point of beginning.

Area 0.56 Acre.

Wm. H. McInerny (owner)
1021 Fort Street.
Honolulu T.H.

Honolulu, Oahu, T.H.
August 9th 1916.

Fred. E. Harvey
Surveyor and maker of plan
865 Kashumanu Street