M&P 37

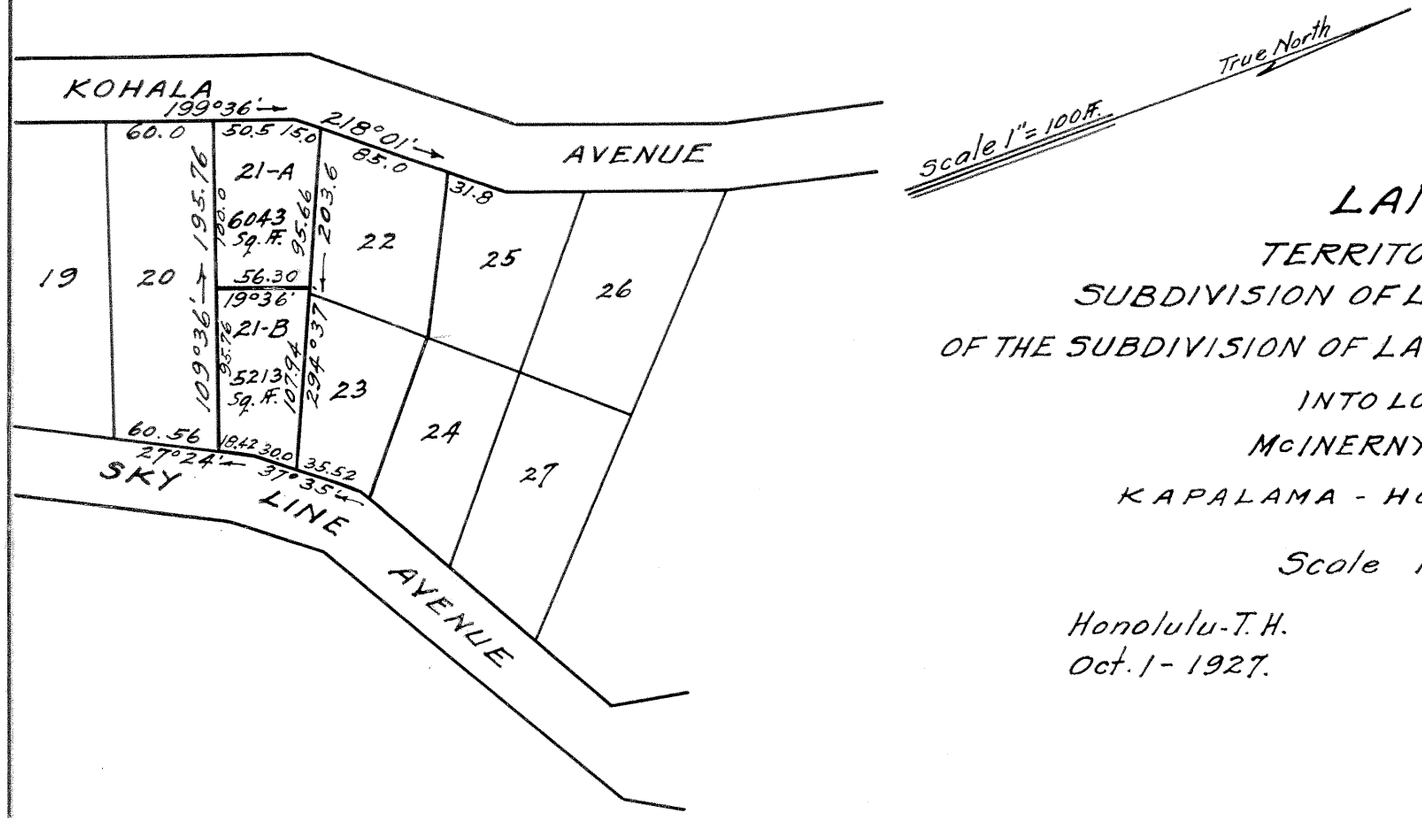

LAND COURT

TERRITORY OF HAWAII

SUBDIVISION OF LOT 21 BLOCK 4, OF SECTION "C"

OF THE SUBDIVISION OF LAND COURT APPLICATION NO. 290

INTO LOTS 21-A AND 21-B

McINERNY PARK TRACT

KAPALAMA - HONOLULU - OAHU - T.H.

Scale 1 inch = 100 Feet.

Honolulu-T.H.
Oct. 1 - 1927.

CAIN AND AWANA
By T. Y. Awana
Surveyor and Maker of Plan
Kerr Bldg. 1061 Alakea St.

Josephine W. Peltier
Owner

I hereby certify that the map hereon being a subdivision of Lot 21 Block 4 of Section "C" of Land Court Application No 290 has been examined and verified and found to be correct.

Honolulu, T.H.
January 12, 1928.

Walter E. Wall,
Surveyor, Territory of Hawaii.

APPROVED: January 12 1928

Edward M. Larsen
Judge of the Land Court.

Filed December 30 1927
H. W. Fisher
Registrar