MAP 39

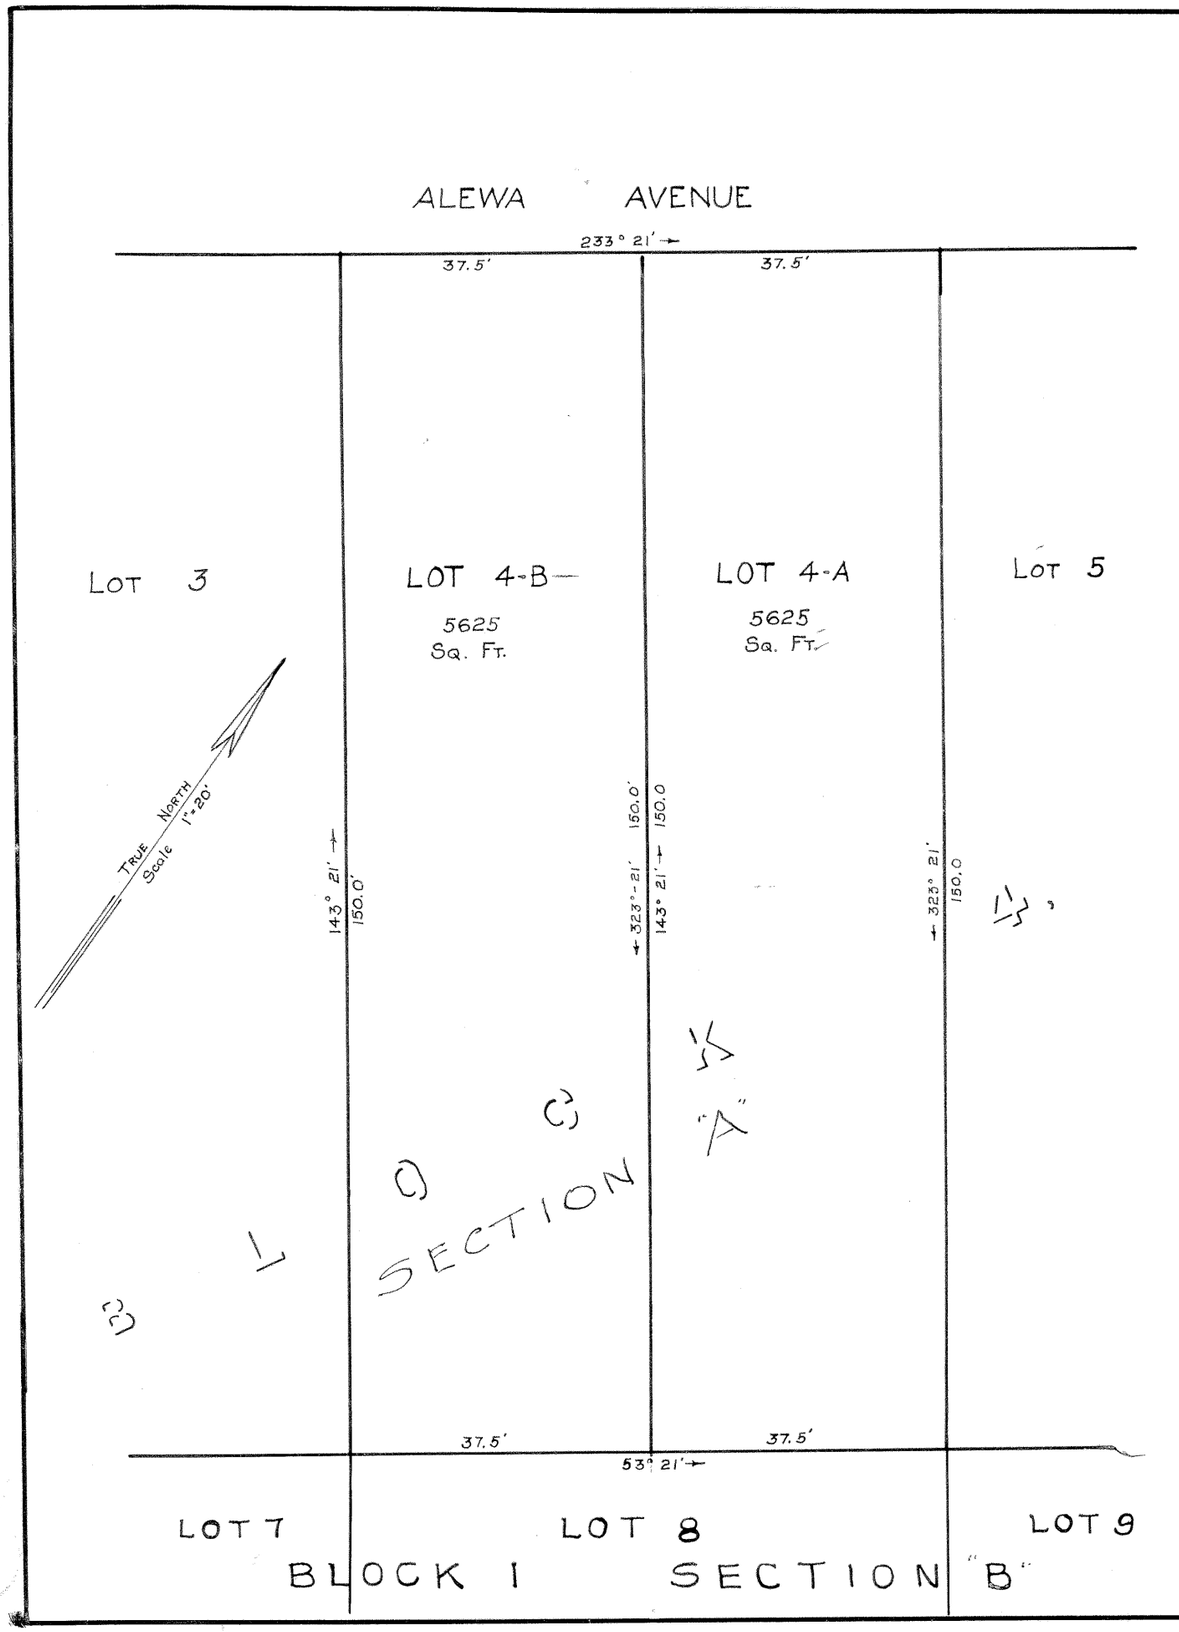

LAND COURT
TERRITORY OF HAWAII

RESUBDIVISION OF LOT 4
INTO LOTS 4-A AND 4-B

BEING A SUBDIVISION OF LOT 4 OF BLOCK 4 OF SUBDIVISION OF SECTION "A" OF L. C. Application No. 290
KAPALAMA - HONOLULU - T. H.
McInerny Park Tract.

SCALE 1" = 20 FT.

Honolulu, T.H.
March 1, 1928.

Wm. M. Anderson Engineer
KAPIOLANI BUILDING, HONOLULU, T.H.

Joseph Santos Fernandez and George Castiday } Owners by [signature]
THEIR ATTORNEY

Filed: March 1 1928
[signature] Registrar.

I hereby certify that the map hereon being a subdivision of Lot 4 of Block 4 of subdivision of Section "A" of Land Court Application No. 290 has been examined and verified and found to be correct.

Honolulu, T. H.
March 16, 1928.

Walter E. Wall
Surveyor, Territory of Hawaii.

APPROVED:
March 16, 1928.

[signature]
Judge of the Land Court.