MAP 47

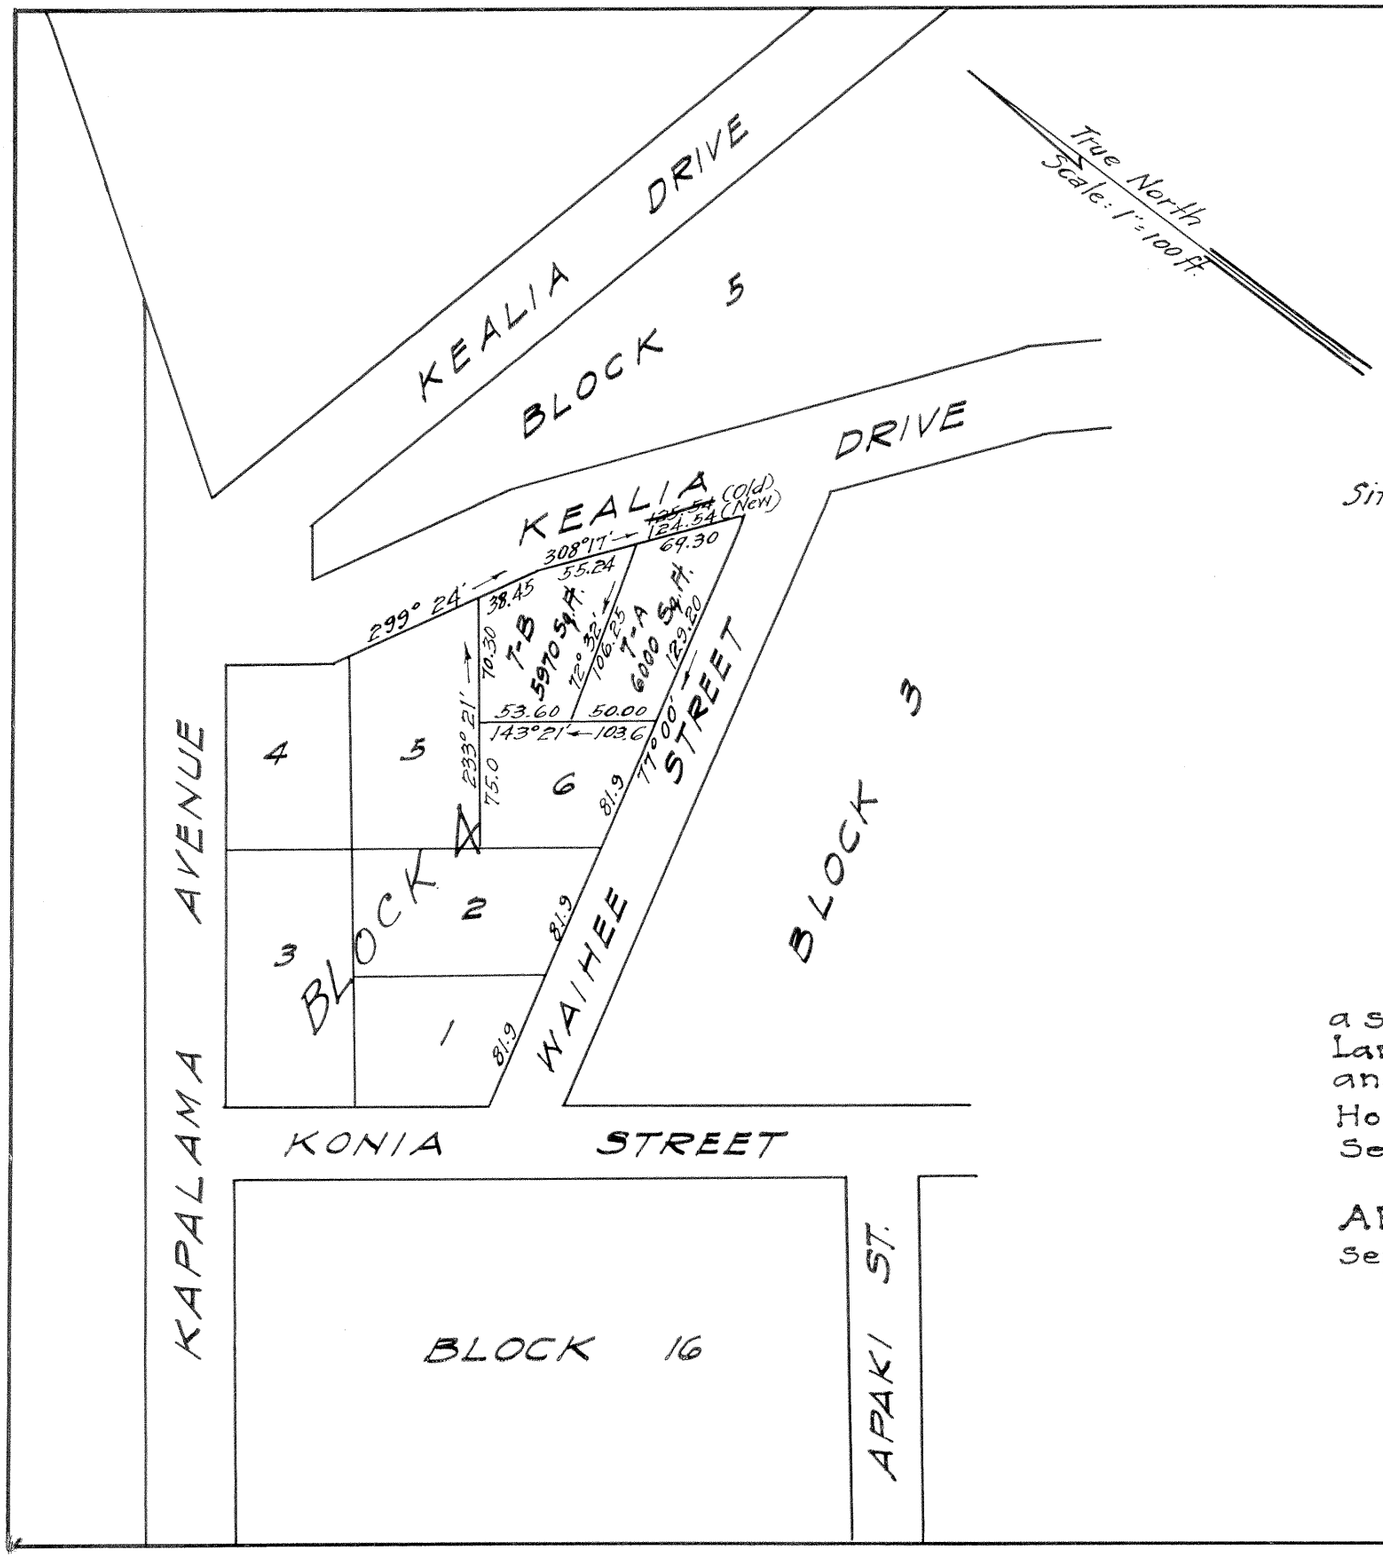

LAND COURT
TERRITORY OF HAWAII

SUBDIVISION OF LOT 7, BLOCK 4, SECTION "B"
McINERNY PARK TRACT,
OF LAND COURT APPLICATION Nº 290
INTO LOTS 7-A AND 7-B
Situated at the West corner of Kealia Drive and Waihee Street
KAPALAMA, HONOLULU, OAHU, T. H.
Scale: 1 in. = 100 ft.

Honolulu, T. H.
Sept. 11, 1929

CAIN AND AWANA
By J. G. Awana
Surveyor & Maker of Plan
Kerr Bldg - 1061 Alakea St.

Sadao Onishi (owner)

I hereby certify that the map hereon being a subdivision of Lot 7, Block 4 Section "B" of Land Court Application No. 290 has been examined and verified and found to be correct.

Honolulu, T.H.
Sept. 19, 1929

Robert D. King
Surveyor, Territory of Hawaii.

APPROVED:-
Sept. 19, 1929

A. E. Steadman
Judge of the Land Court.

Filed Sept. 13, 1929
P. H. Mulholland
Asst Registrar

3
10