MAP 48

LAND COURT
TERRITORY OF HAWAII

"McINERNY PARK TRACT"
LAND COURT APPLICATION Nº 290.

SUBDIVISION OF LOTS 2237, 2238, 2239, 2240, 2241, 2242 AND 2244 OF THE RE-SUBDIVISION OF PORTIONS OF SECTIONS B, C, D AND G, AND ROADWAYS, AS SHOWN ON PLAN APPROVED NOVEMBER 24, 1926, INTO LOTS 2237-A, 2237-B, 2238-A, 2238-B, 2239-A, 2239-B, 2240-A, 2240-B, 2241-A, 2241-B, 2242-A, 2242-B, 2244-A AND 2244-B.

KAPALAMA, HONOLULU, OAHU, T. H.

Scale: 1" = 50'

Honolulu, T. H.
Feb. 17, 1930.

WRIGHT, HARVEY & WRIGHT,
By Charles Wright
Surveyor & maker of plan,
419 Damon Bldg.

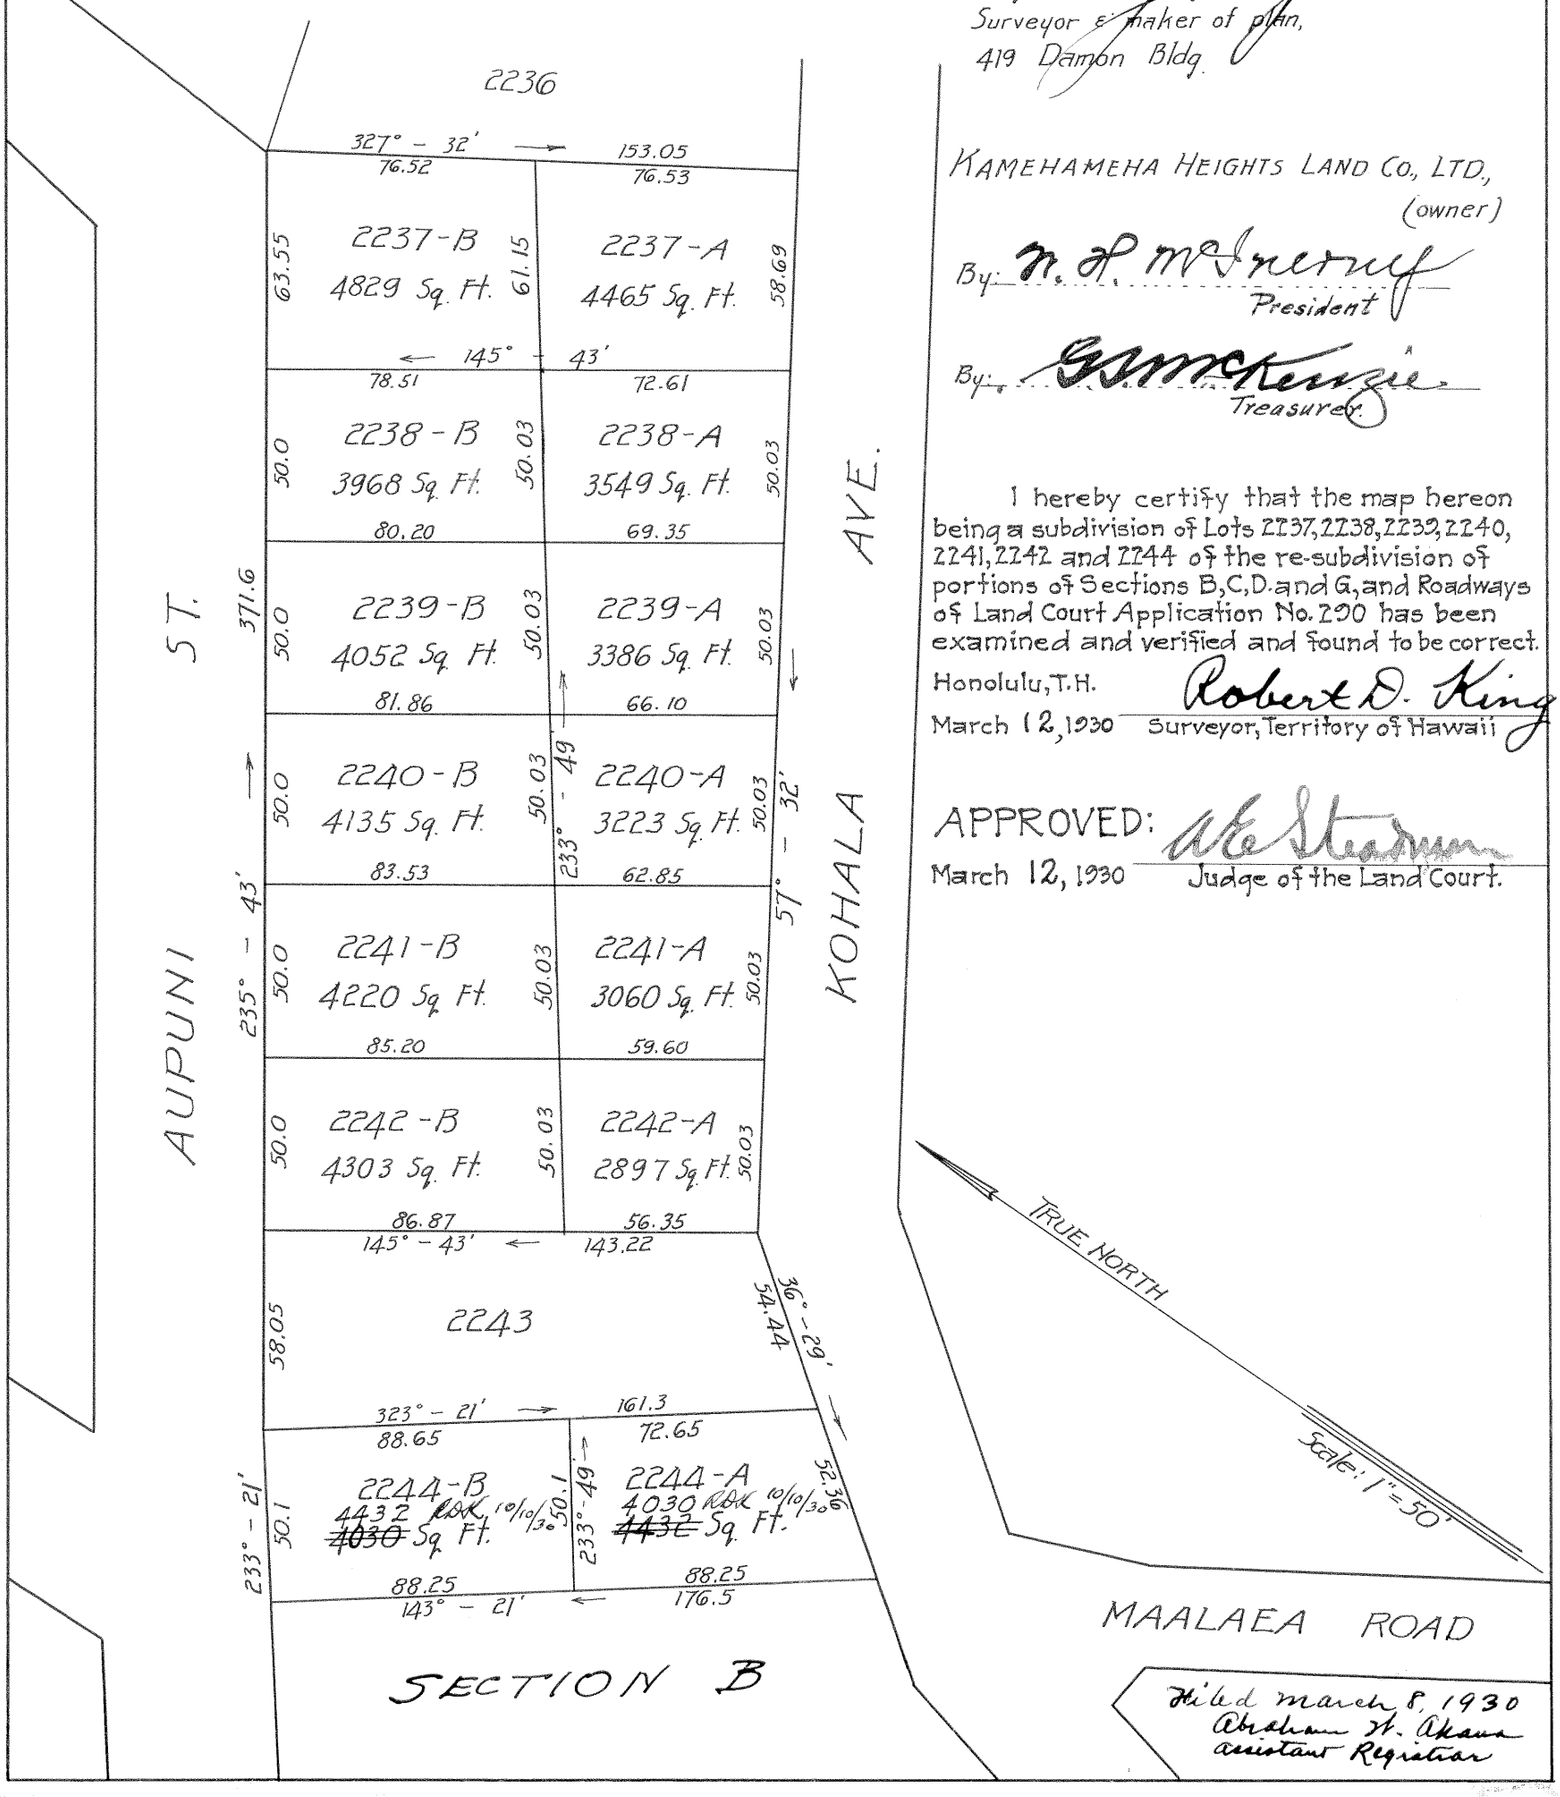

KAMEHAMEHA HEIGHTS LAND CO., LTD.,
(owner)

By: N. H. McInerny
President

By: G. S. McKenzie
Treasurer.

I hereby certify that the map hereon being a subdivision of Lots 2237, 2238, 2239, 2240, 2241, 2242 and 2244 of the re-subdivision of portions of Sections B, C, D and G, and Roadways of Land Court Application No. 290 has been examined and verified and found to be correct.

Honolulu, T.H.
March 12, 1930 — Robert D. King, Surveyor, Territory of Hawaii

APPROVED: A. G. Steadman
March 12, 1930 — Judge of the Land Court.

Filed March 8, 1930
Abraham K. Akana
Assistant Registrar