MAP 49

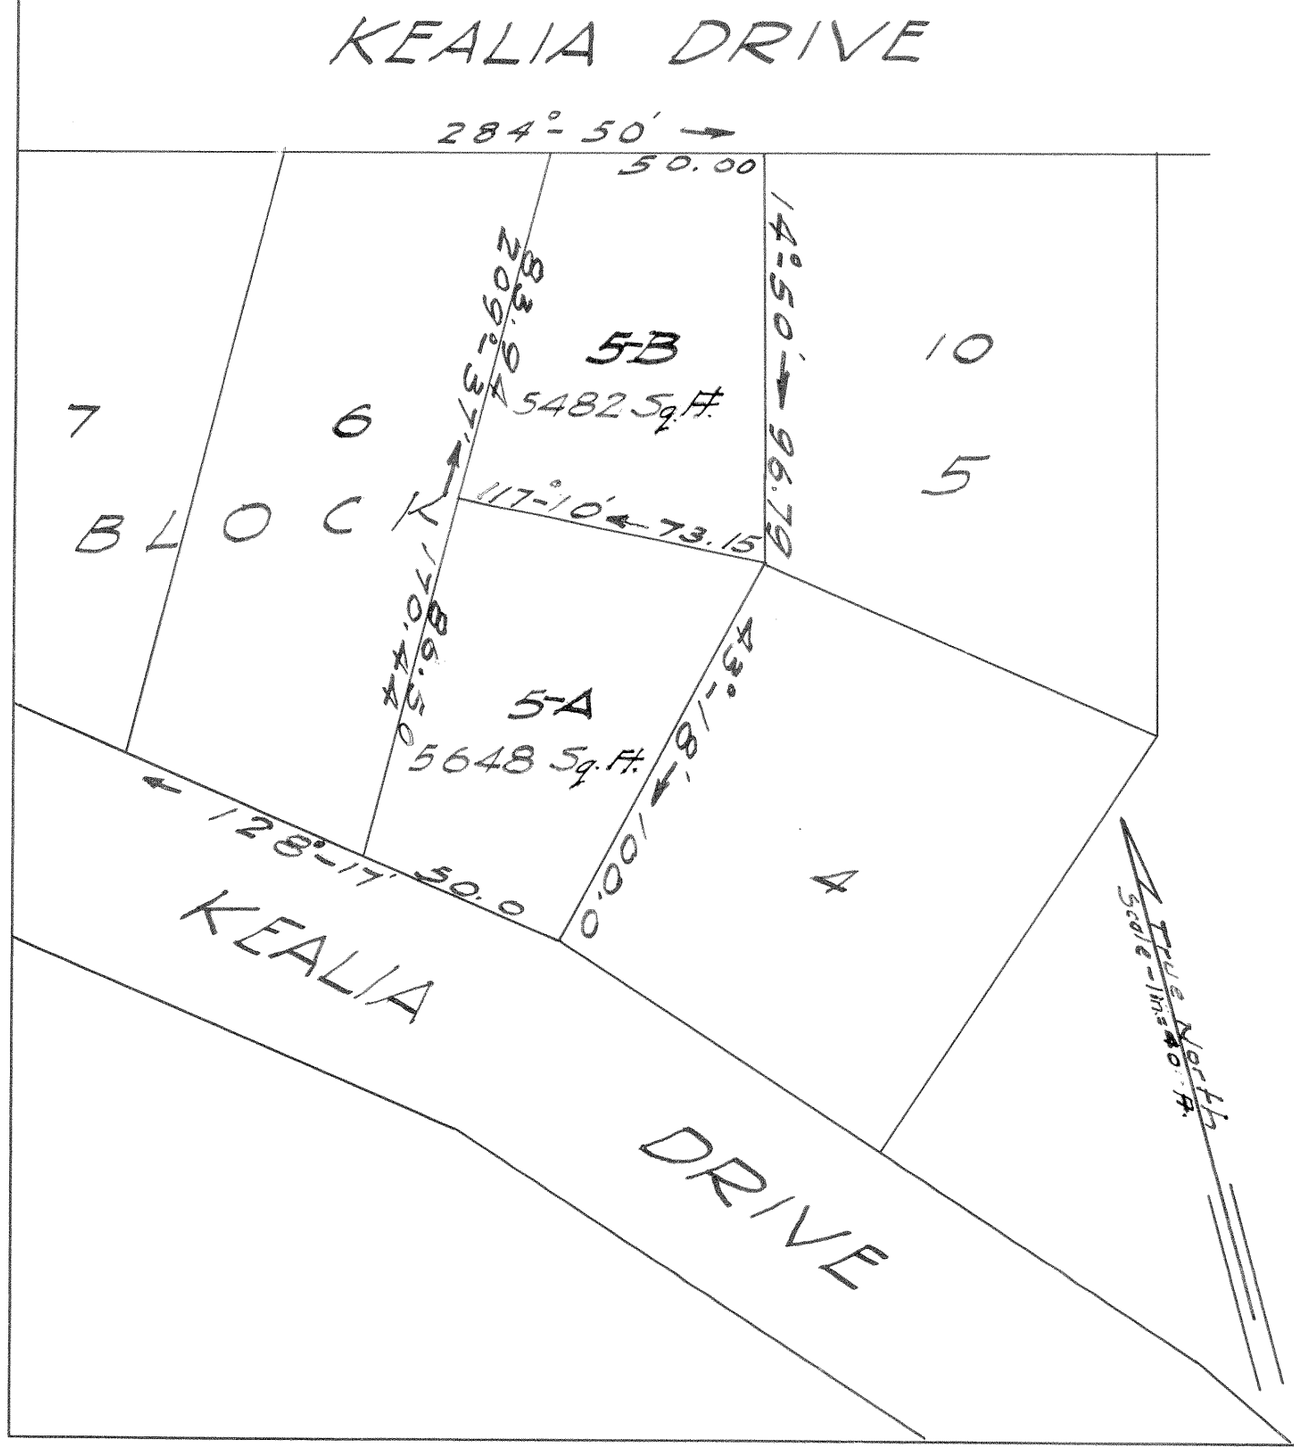

LAND COURT
TERRITORY OF HAWAII

SUBDIVISION OF LOT 5, BLOCK 5 SECTION "B"
McINERNY PARK TRACT.
OF LAND COURT APPLICATION 290
INTO LOTS 5-A AND 5-B
Situated between Kealia Drives
AT KAPALAMA, HONOLULU, T.H.
Scale: 1 in.=40 ft.

Honolulu, T.H.
Oct. 22, 1930.

CAIN AND AWANA
By C. Y. Awana
Surveyor & Maker of Plan
Kerr Bldg. 1061 Alakea St.

Ko Shigeyo Mihi
(Owner)

I hereby certify that the map hereon being a subdivision of Land Court Application 290 as herein entitled has been examined and verified and found to be correct.

Honolulu, T.H.
December 2, 1930

Robert D. King
Surveyor, Territory of Hawaii.

Approved:
December 2, 1930

A. L. Steadman
Judge of the Land Court.

Filed November 28, 1930
Abraham H. Akana
Assistant Registrar