290/52

I hereby certify that the map hereon being a subdivision of Land Court Application 290 as herein entitled has been examined and verified and found to be correct and that it has been approved by Order of Judge of the Land Court dated May 13, 1931.

Honolulu, T. H.
May 13, 1931.

Robert D. King
Surveyor, Territory of Hawaii.

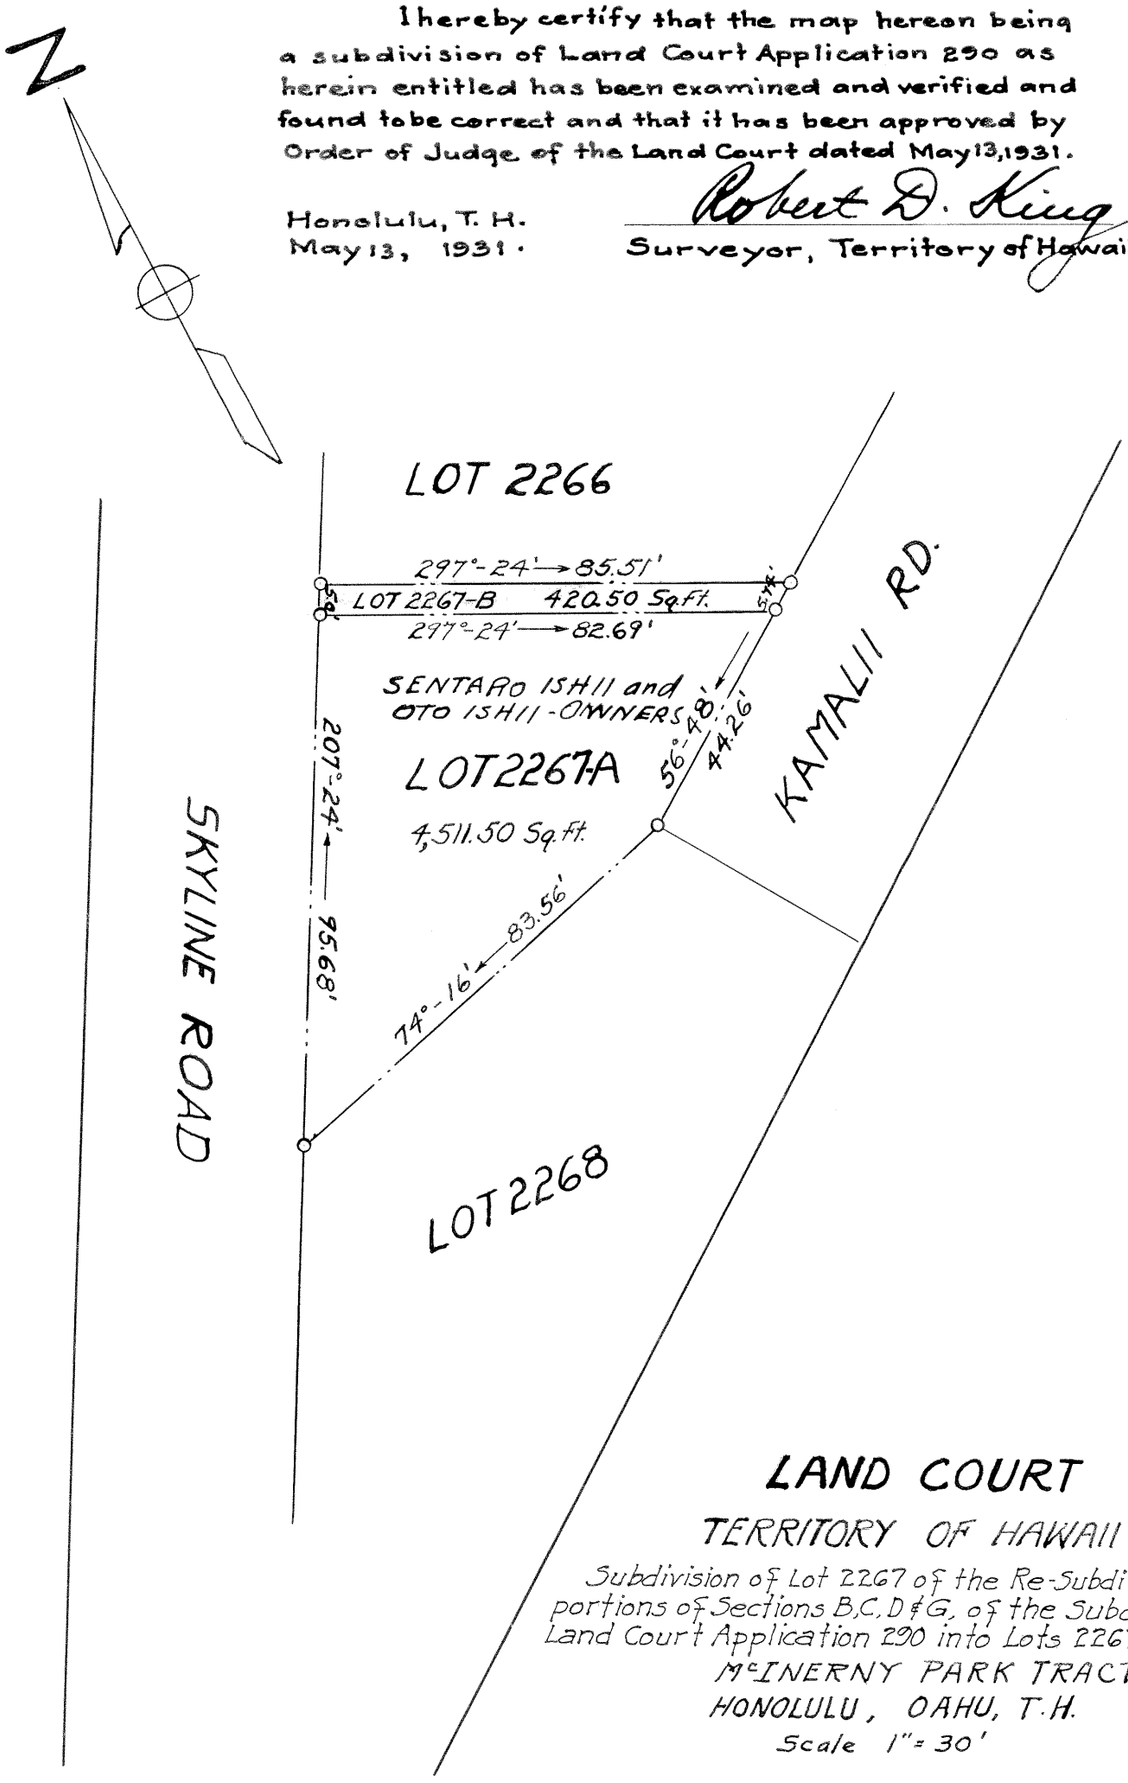

LAND COURT

TERRITORY OF HAWAII

Subdivision of Lot 2267 of the Re-Subdivision of portions of Sections B, C, D & G, of the Subdivision of Land Court Application 290 into Lots 2267-A & 2267-B

McINERNY PARK TRACT
HONOLULU, OAHU, T.H.
Scale 1" = 30'

HONOLULU, T.H.
FEB. 7, 1931

BOARD OF WATER SUPPLY
BY:- G. K. Larrison
SURVEYOR & MAKER OF PLAN
APPROVED BY:- Frederick Phet
MANAGER

[illegible]
Oto Ishii +
Tatsume Ishii
OWNERS

Filed May 8, 1931
[illegible] Mulholland
Registrar

J.L.L.

FILE 3-27-10