MAP 53

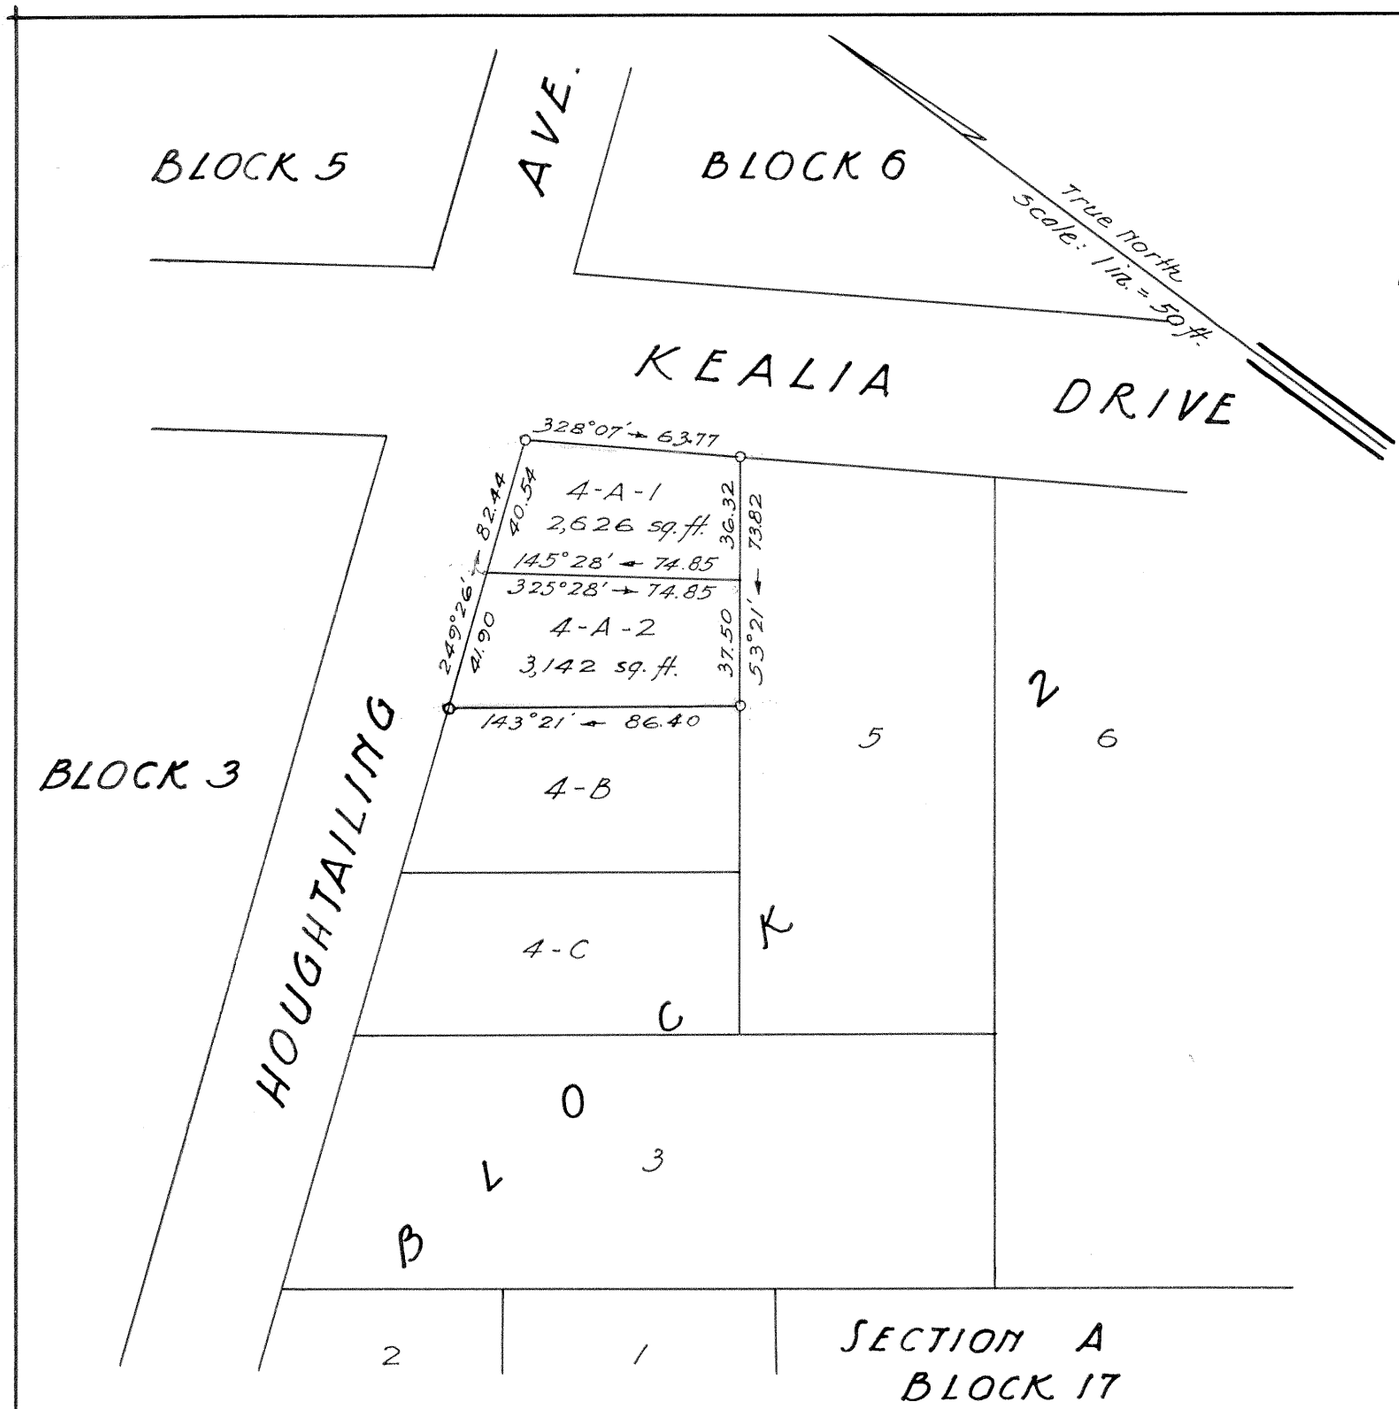

LAND COURT
TERRITORY OF HAWAII

Subdivision of Lot 4-A Block 2 Section "B" of McInerny Park Tract, Land Court Application Number 290 into Lots 4-A-1 and 4-A-2.

Situated on the South Corner of Kealia Drive and Houghtailing Avenue, Kapalama, Honolulu, T. H.

Scale: 1 inch = 50 feet.

Shigeno Oka (Owner)
Owner's Certificate of Title No. 10641

Honolulu, T. H.
December 14, 1931

H. Tuchino.
Surveyor & Maker of Plans
46 South Beretania Street.

I hereby certify that the map hereon being a subdivision of Land Court Application 290, as herein entitled, has been examined and verified and found to be correct, and that it has been approved by Order of the Judge of the Land Court dated December 26, 1931.

Honolulu, T. H.
Dec. 26, 1931.

Robert D. King
Surveyor, Territory of Hawaii

Filed Dec. 21, 1931
W D Mulholland
Registrar