MAP 67

LAND COURT

TERRITORY OF HAWAII

SUBDIVISION OF LOTS 8-C AND 9-C, BLOCK 6, SECTION "A" OF LAND COURT APPLICATION 290 AS SHOWN ON MAP 58 FILED WITH THE ASSISTANT REGISTRAR OF THE LAND COURT INTO LOTS 8-C-1, 8-C-2, 9-C-1 AND 9-C-2. SITUATED AT KAPALAMA, HONOLULU, OAHU, T.H.;

SCALE :~ 1 INCH = 40 FEET

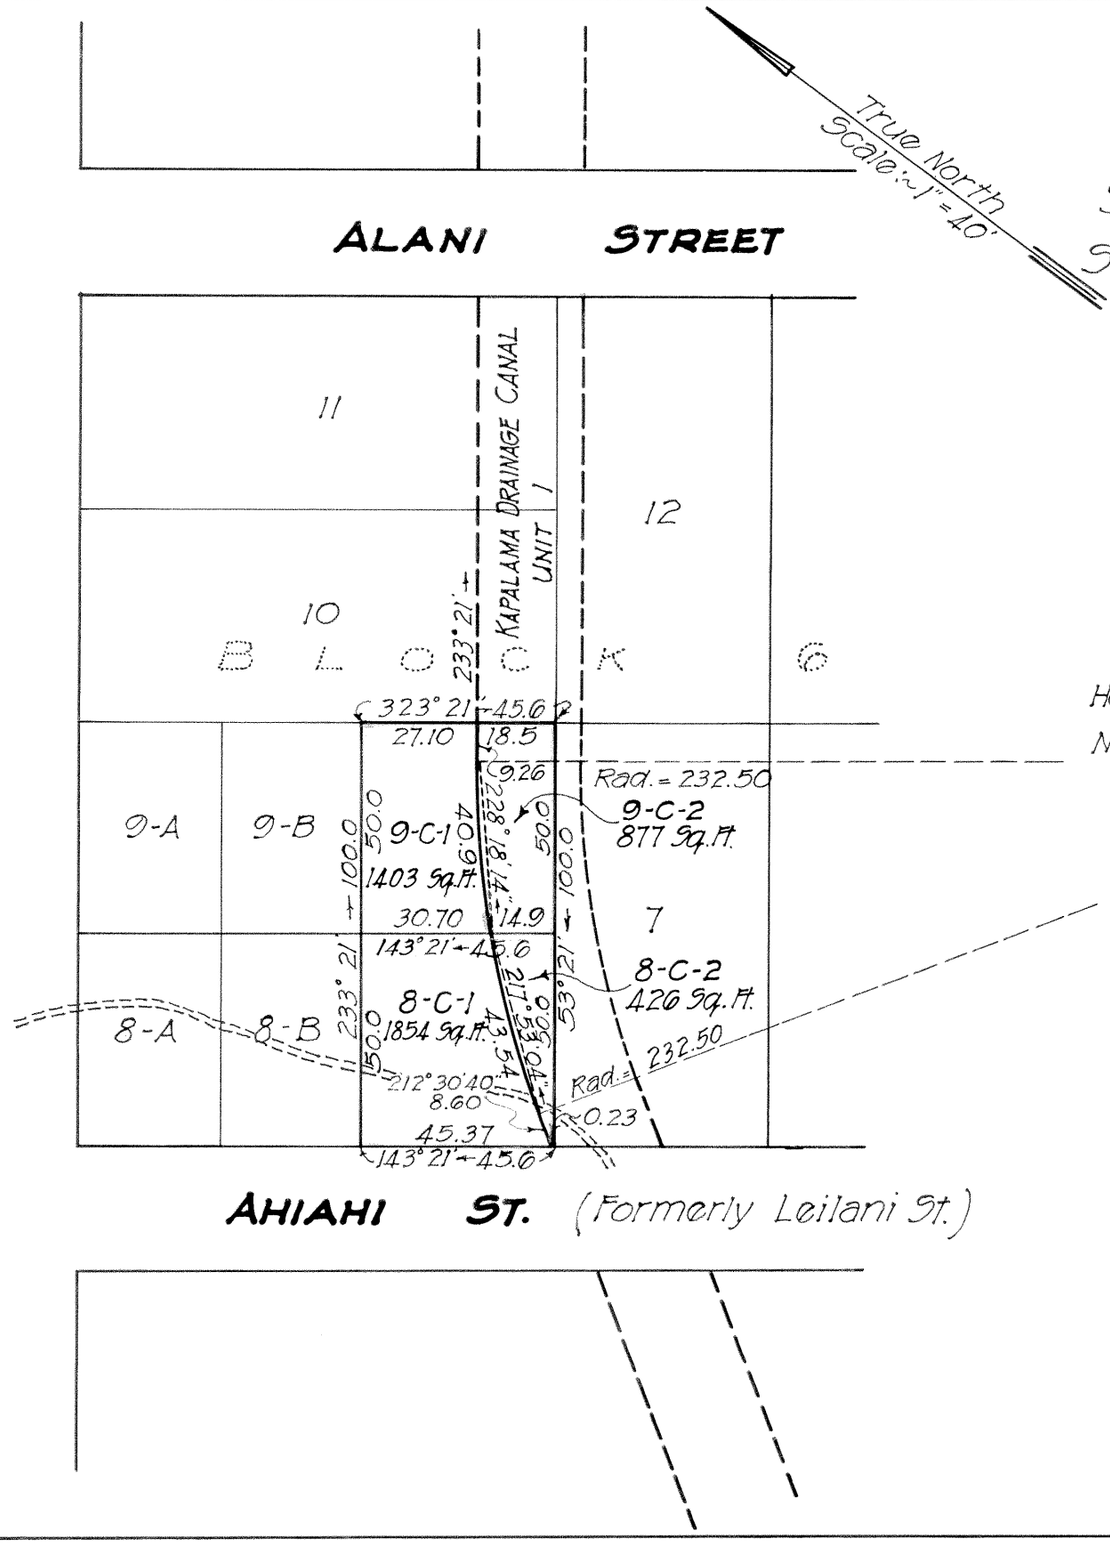

HONOLULU, T.H.;
NOV. 1, 1937.

DEPARTMENT OF PUBLIC WORKS
CITY AND COUNTY OF HONOLULU
BUREAU OF PLANS
BY:~ J. H. Loader
Surveyor and Maker of Plan
Registered Certificate No. 211-S.

APPROVED:~ R. S. Mowry
Bureau Engineer

THOS. H. LOADER
REGISTERED LAND SURVEYOR
No. 211
HAWAII, U.S.A.

OWNER:~ Yee Hoy
BY:~ Yee Hoy
OWNER'S CERTIFICATE OF TITLE:~ 1300

I hereby certify that the map hereon being a subdivision of Land Court Application 290, as herein entitled, has been examined and checked as to form and mathematical correctness, and that it has been approved by Order of the Judge of the Land Court dated January 12, 1938.

Honolulu, T.H.
January 12, 1938.

J. W. Whitehouse
Surveyor, Territory of Hawaii.

Filed Dec. 22, 1937
Abraham N. Akana
Assistant Registrar

Tax Map Key 1-6-15

10" X 15" = 1 Sq.Ft.