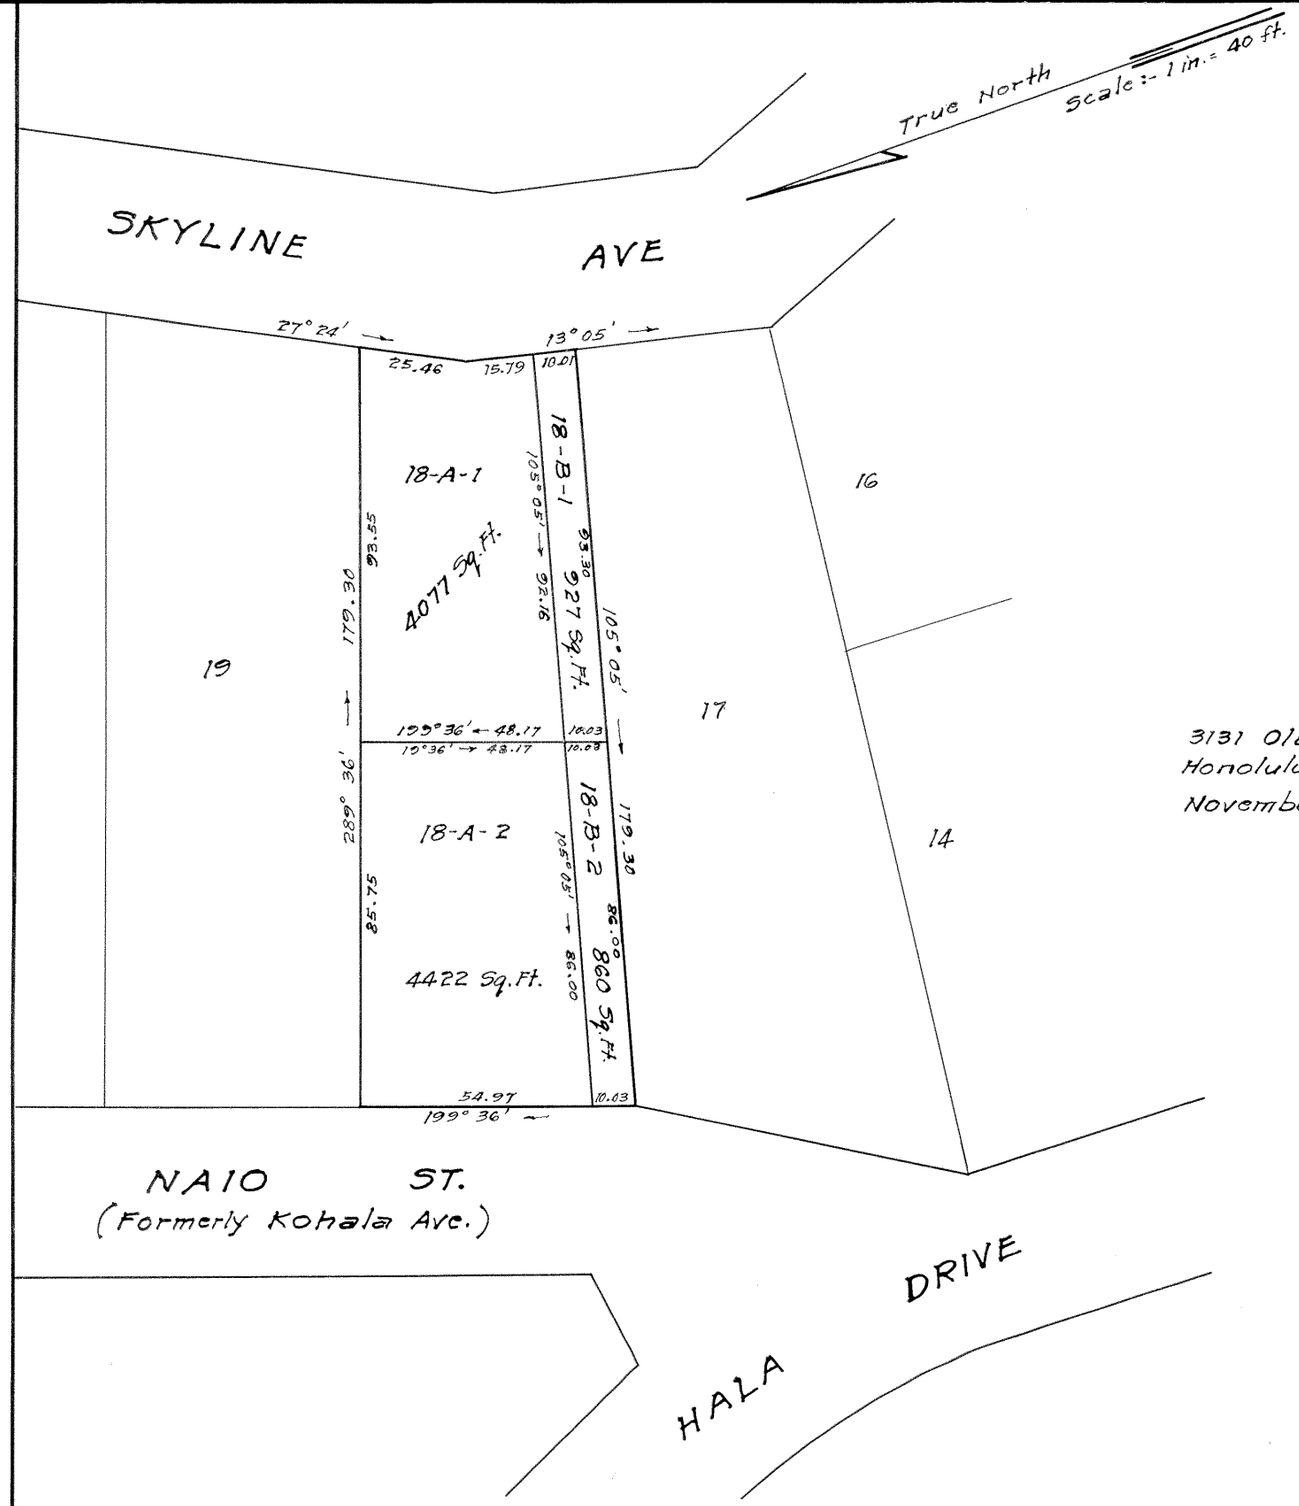

LAND COURT

TERRITORY OF HAWAII

LAND COURT APPLICATION 290

SUBDIVISION OF LOTS 18-A AND 18-B, BLOCK 4, SECTION "C", AS SHOWN ON MAP 87 INTO LOTS 18-A-1, 18-A-2, 18-B-1, AND 18-B-2, BLOCK 4, SECTION "C"

AT KAPALAMA, HONOLULU, OAHU, T. H.

3131 Olu St.
Honolulu, T.H.
November 17, 1945

JAMES C. ZANE
REGISTERED LAND SURVEYOR
No. 332
HAWAII, U.S.A.

James C. Zane
Surveyor and Maker of Plan
Registered Certificate 332-S

Owners :- Samuel Aseong Ching
Mabel Ching

Owner's Certificate of Title :- 24,398

AUTHORIZED AND APPROVED BY ORDER OF THE JUDGE OF THE LAND COURT DATED DECEMBER 7, 1945
BY ORDER OF THE COURT

P. H. Mulholland
REGISTRAR OF THE LAND COURT

Filed Dec 5, 1945
P W Mulholland
Registrar

Tax Map Key :- 1-6-13

10" x 15" = 1 Sq. Ft.